

From: David Pearce
Sent time: 12/23/2019 11:34:06 AM
To: Michael Bolles <mbolles@trumpnational.com>
Cc: Sarah Salo <Sarah.Salo@trumpnational.com>
Subject: RE: Trail signage locations
Attachments: Signs.pdf Ocean Trails Signage Plan update 9-11-13.pdf

[Here you go, Michael and Sarah. Hope this helps.](#)

From: Michael Bolles <mbolles@trumpnational.com>
Sent: Friday, December 20, 2019 11:15 AM
To: David Pearce <DavidP@rpvca.gov>
Cc: Sarah Salo <Sarah.Salo@trumpnational.com>
Subject: Trail signage locations

Hello Dave,

We are trying to complete all the trail signs however, in an effort to ensure we are current and as detailed as possible, can you please send me the best map you have that describes the signs as well as the sign locations.

I appreciate the help.

Please include Sarah on the email as Sarah and Angel are assisting me with this project.

Thank you and happy holidays!!

Michael L. Bolles
Golf Course Superintendent



Trump National Golf Club
LOS ANGELES

One Trump National Drive
Rancho Palos Verdes, CA 90275
mbolles@trumpnational.com
T: (310)303-3230




SIGNAGE PLAN


The Ocean Trails Project

October, 1999

Ocean Trails
On The Palos Verdes Peninsula

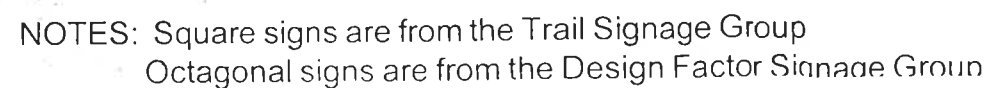

OCEAN TRAILS SIGNAGE PLAN (Trails)

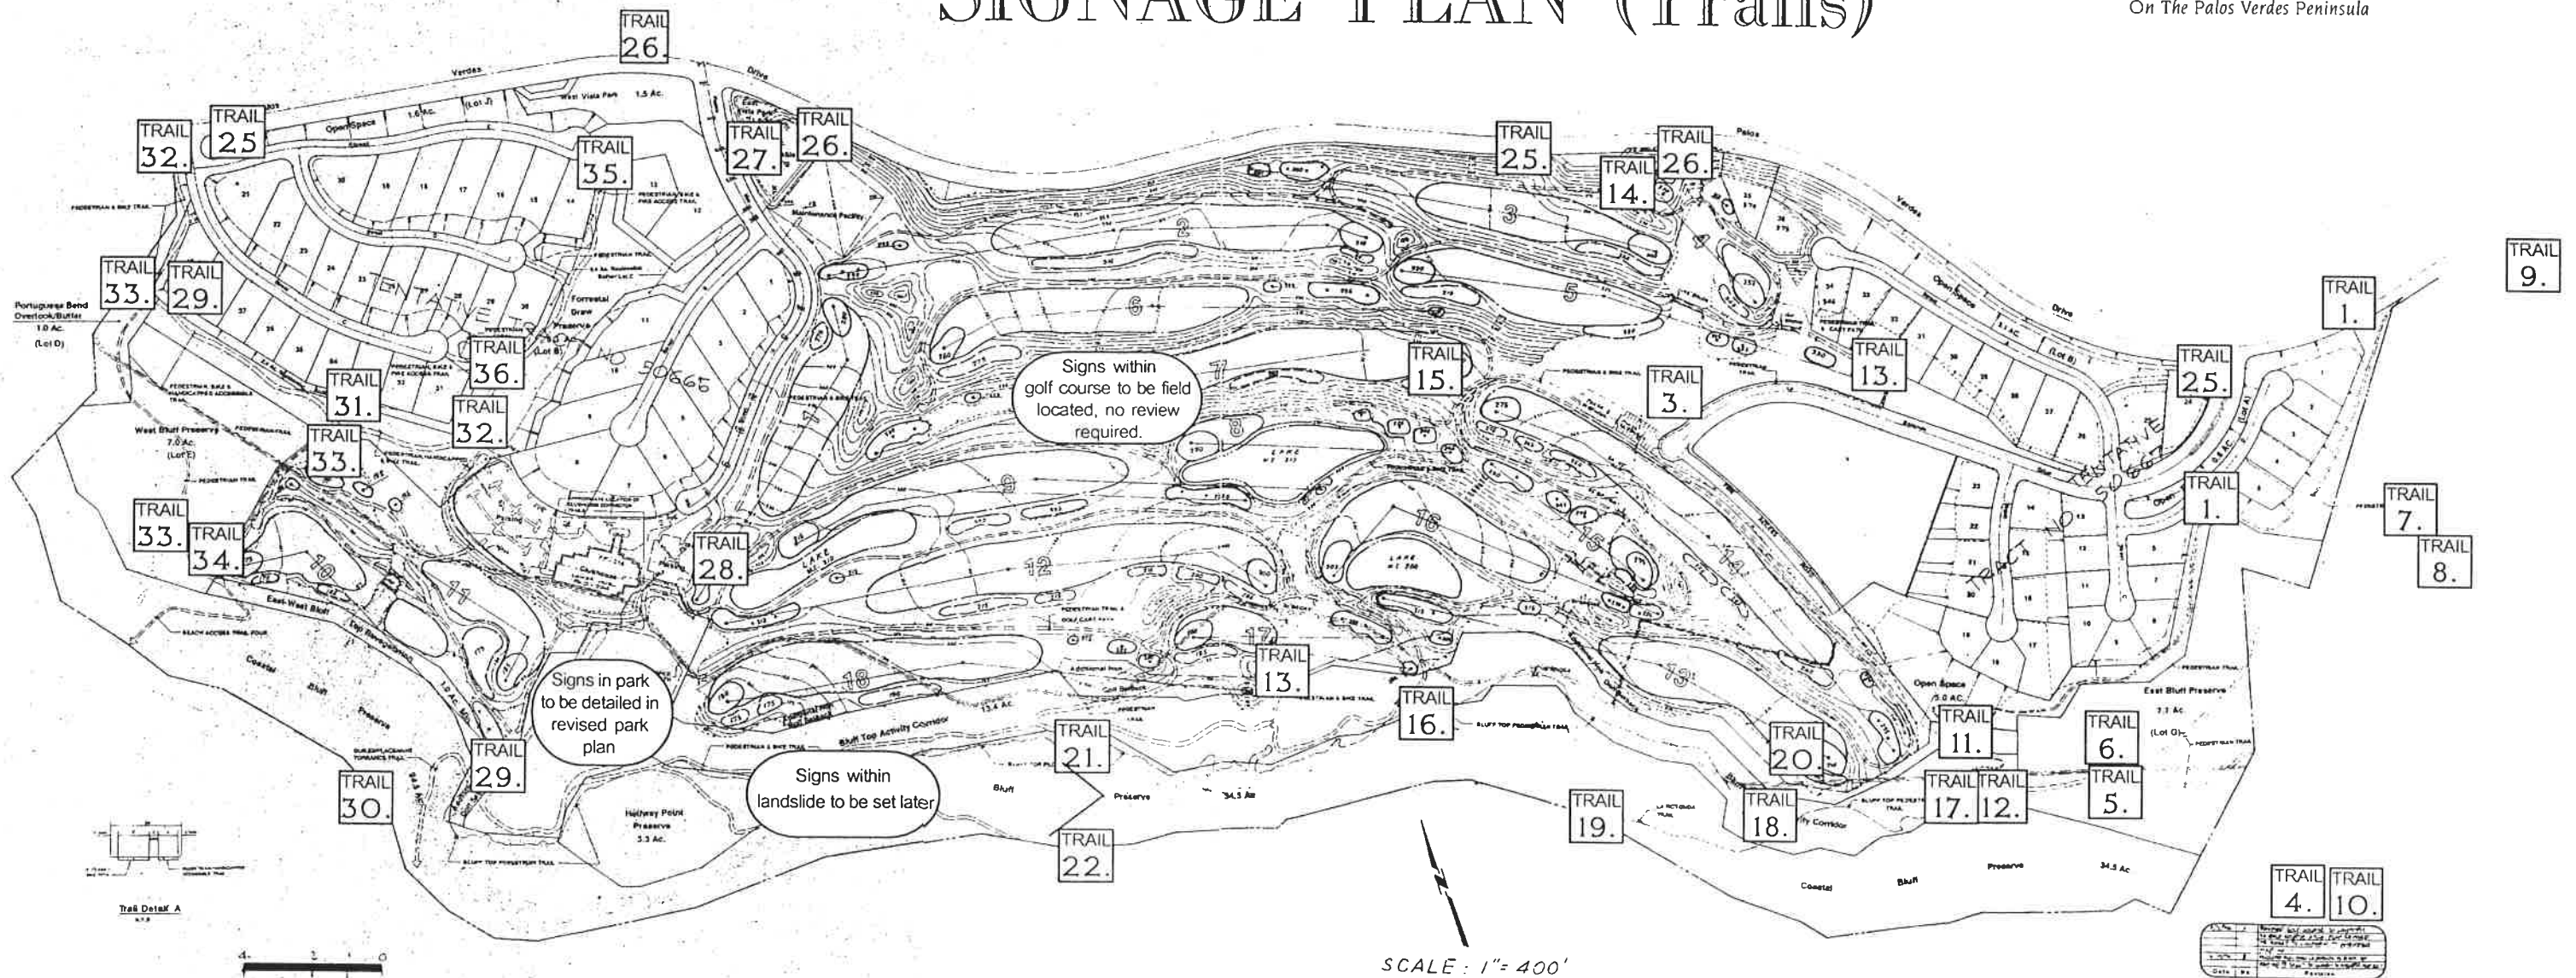

NOTES: Square signs are from the Trail Signage Group
 Octagonal signs are from the Design Factor Signage Group
 Some signs are shown in Ocean Trails Park; additional signs will be specified in revised park plan.

November, 1999

1. PROJECT IDENTIFICATION MONUMENT

Double-faced Indigenous stone monolith with a mounted 1 1/2" thick aluminum pan "Ocean Trails" copy to be 3/8" flat cut-out dimensional letters while all secondary copy and accent line to be 1/2" flat cut-out dimensional letters.
QTY 1 each

Ocean Trails

Preliminary
Planning & Design

All ideas, designs, arrangements, and plans indicated or represented by this drawing are owned by and the property of The Design Factor, and were created, evolved, and developed for use on and in connection with the specified project. None of such ideas, designs, arrangements, or plans shall be used or disclosed to any person, firm, or corporation for any purpose what so ever without the written permission of The Design Factor. Written dimensions on these drawings shall have precedence over scaled dimensions: contractors shall verify and be responsible for all dimensions and conditions on the job and this office must be notified of any variations from the dimensions and conditions shown by these drawings. Shop details must be submitted to this office for approval prior to fabrication.

Job Number: _____

Date: 10/4/98

Scale: 1/2" = 1'-0"

Revised: 9/15/99

1.1

The Design Factor

10 Carriage Hill Lane
Laguna Hills, CA 92653

(949) 457-7880
Fax: (949) 472-4240



2 . PARK IDENTIFICATION SIGN

Double-faced Indigenous stone monolith with a mounted 1" thick painted aluminum pan. Copy to be 1/2" flat cut-out letters on "Side A" while all copy on "Side B" to be determined. QTY 1 each

Ocean Trails

Preliminary
Planning & Design

All ideas, designs, arrangements, and plans indicated or represented by this drawing are owned by and the property of The Design Factor, and were created, evolved, and developed for use on and in connection with the specified project. None of such ideas, designs, arrangements, or plans shall be used or disclosed to any person, firm, or corporation for any purpose what so ever without the written perm of The Design Factor. Written dimensions on drawings shall have precedence over scaled dimensions: contractors shall verify and be responsible for all dimensions and conditions on the job and this office must be notified of any variations from the dimensions and conditions shown by these drawings. Shop details must be submitted to this office for approval prior to fabrication.


Job Number: _____
Date: 10/4/98
Scale: 3/8" = 1'-0"
Revised: 9/15/99

2.1

The Design Factor

10 Carriage Hill Lane
Laguna Hills, CA 92653

(949) 457-7880
Fax: (949) 472-4240

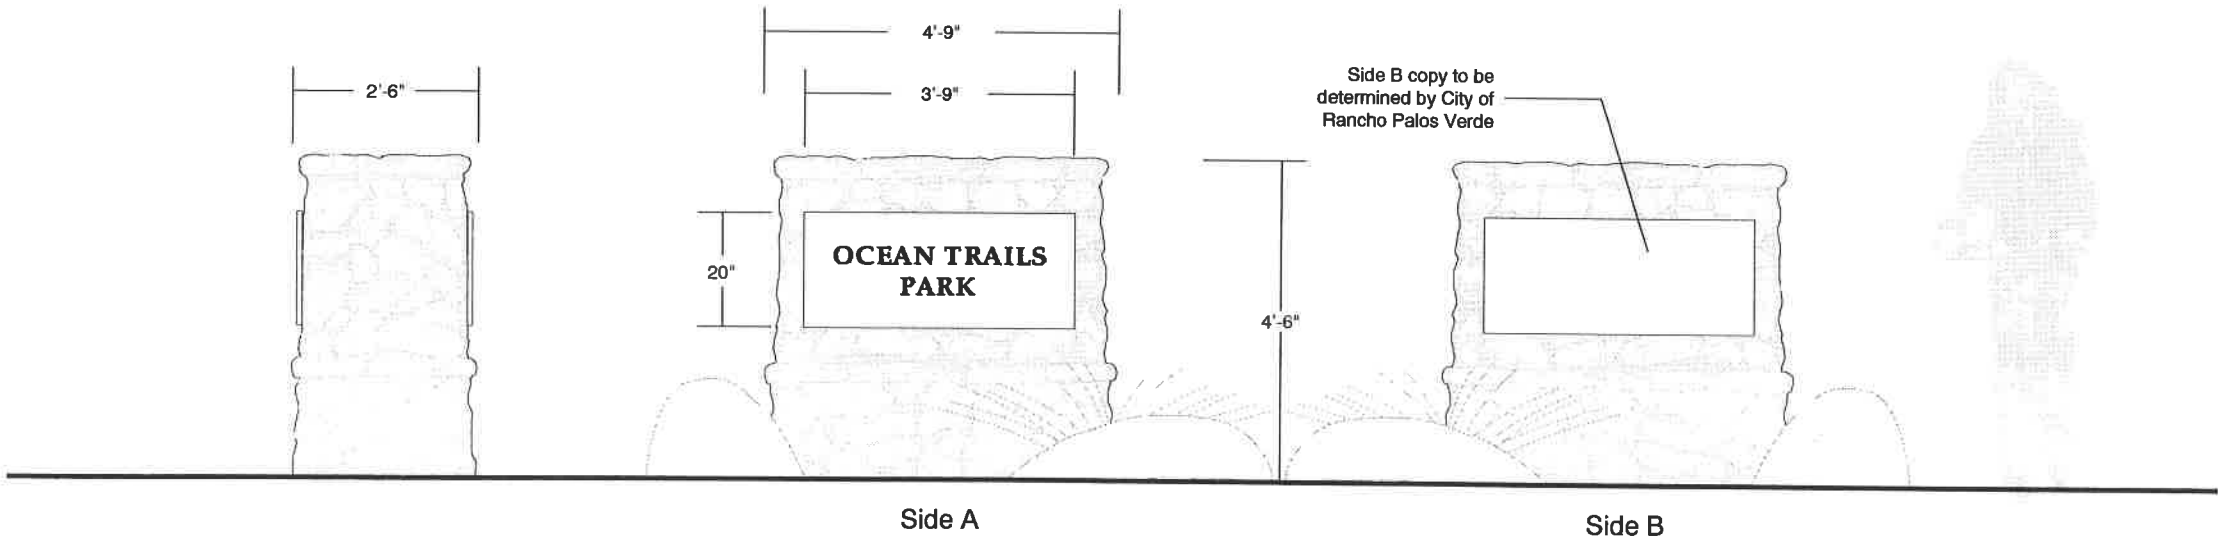

3. VEHICULAR DIRECTIONAL SIGN

Single-faced Indigenous stone monolith and faux finish painted aluminum posts and sign frame. 3/16" thick acrylic sign face to be painted with applied vinyl letters and 1/4" pin line. Illumination via ground mounted light fixtures by other.
QTY 1 each layout (3 total)

Ocean Trails

Preliminary
Planning & Design

All ideas, designs, arrangements, and plans indicated or represented by this drawing are owned by and the property of The Design Factor, and were created, evolved, and developed for use on and in connection with the specified project. None of such ideas, designs, arrangements, or plans shall be used or disclosed to any person, firm, or corporation for any purpose what so ever without the written permission of The Design Factor. Written dimensions on these drawings shall have precedence over scaled dimensions: contractors shall verify and be responsible for all dimensions and conditions on the job and this office must be notified of any variations from the dimensions and conditions shown by these drawings. Shop details must be submitted to this office for approval prior to fabrication.

Job Number: _____

Date: 10/4/98

Scale: 3/4" = 1'-0"


Revised: 9/15/99

3.1

The Design Factor


10 Carriage Hill Lane
Laguna Hills, CA 92653

(949) 457-7880
Fax: (949) 472-4240

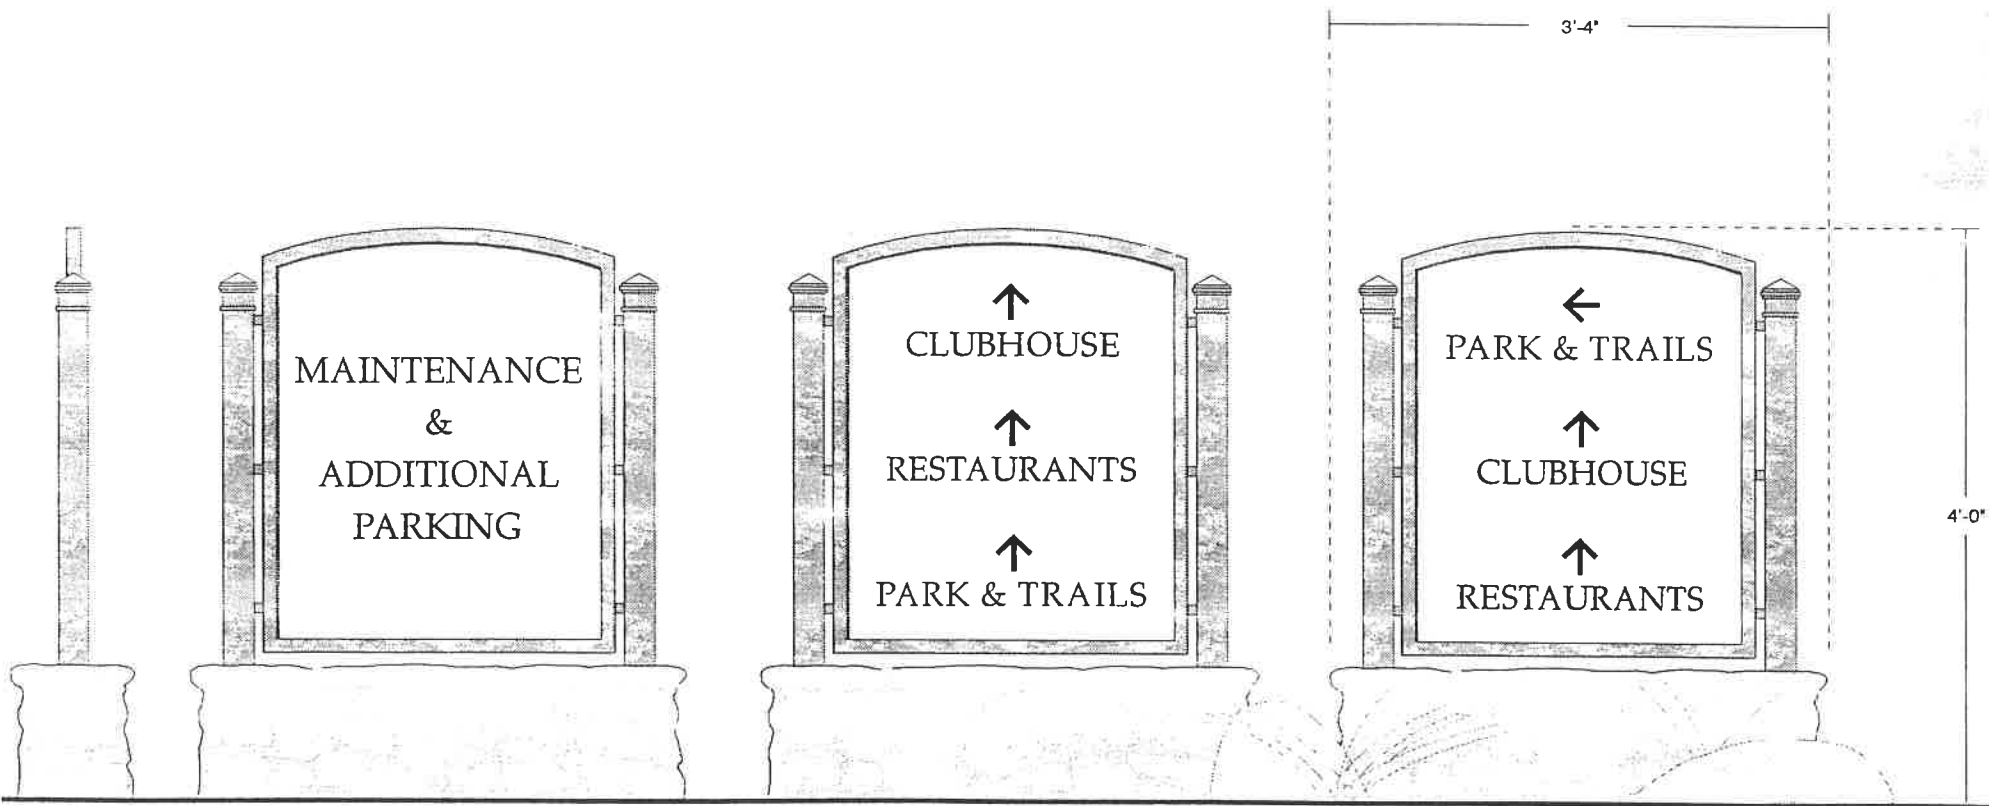

4. LARGE STREET IDENTIFICATION SIGN

Two Arms, Double-faced faux finish painted aluminum post and horizontal brace. Sign face to be specified as per local city code. QTY 6

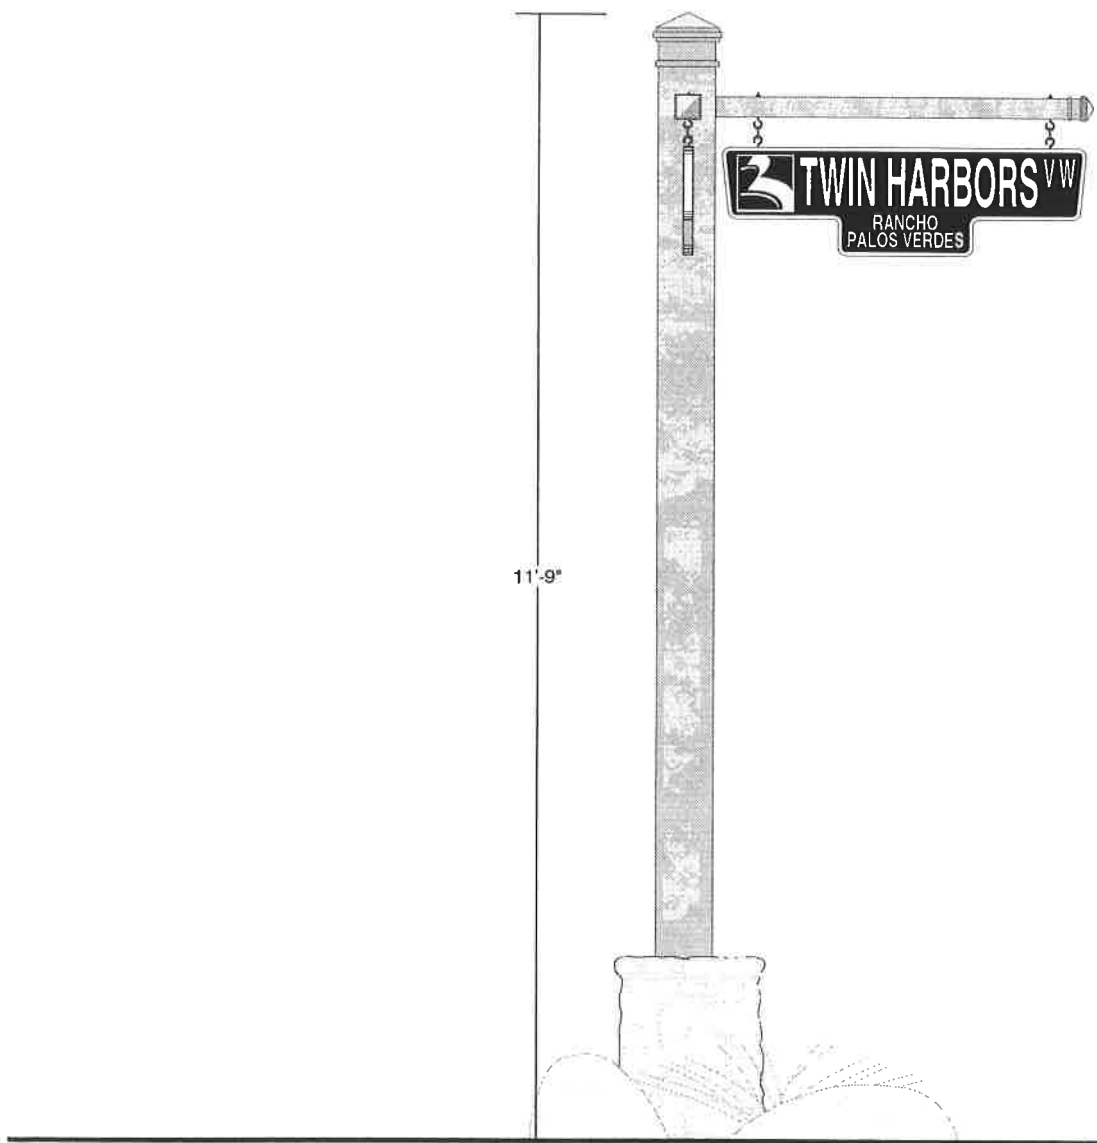

Ocean Trails

Preliminary
Planning & Design

All ideas, designs, arrangements, and plans indicated or represented by this drawing are owned by and the property of The Design Factor, and were created, evolved, and developed for use on and in connection with the specified project. None of such ideas, designs, arrangements, or plans shall be used or disclosed to any person, firm, or corporation for any purpose what so ever without the written permission of The Design Factor. Written dimensions on these drawings shall have precedence over scaled dimensions: contractors shall verify and be responsible for all dimensions and conditions on the job and this office must be notified of any variations from the dimensions and conditions shown by these drawings. Shop details must be submitted to this office for approval prior to fabrication.

Job Number: _____
Date: 10/4/98
Scale: 1/2" = 1'-0"
Revised: 9/15/99

4.1


The Design Factor

10 Carriage Hill Lane
Laguna Hills, CA 92653

(949) 457-7880
Fax: (949) 472-4240

6. LARGE STOP SIGN

Faux finish painted aluminum 5" square post and sign frame with indigenous stone base. Plant-on face to be painted aluminum with applied reflective vinyl die cut letters.
QTY 8

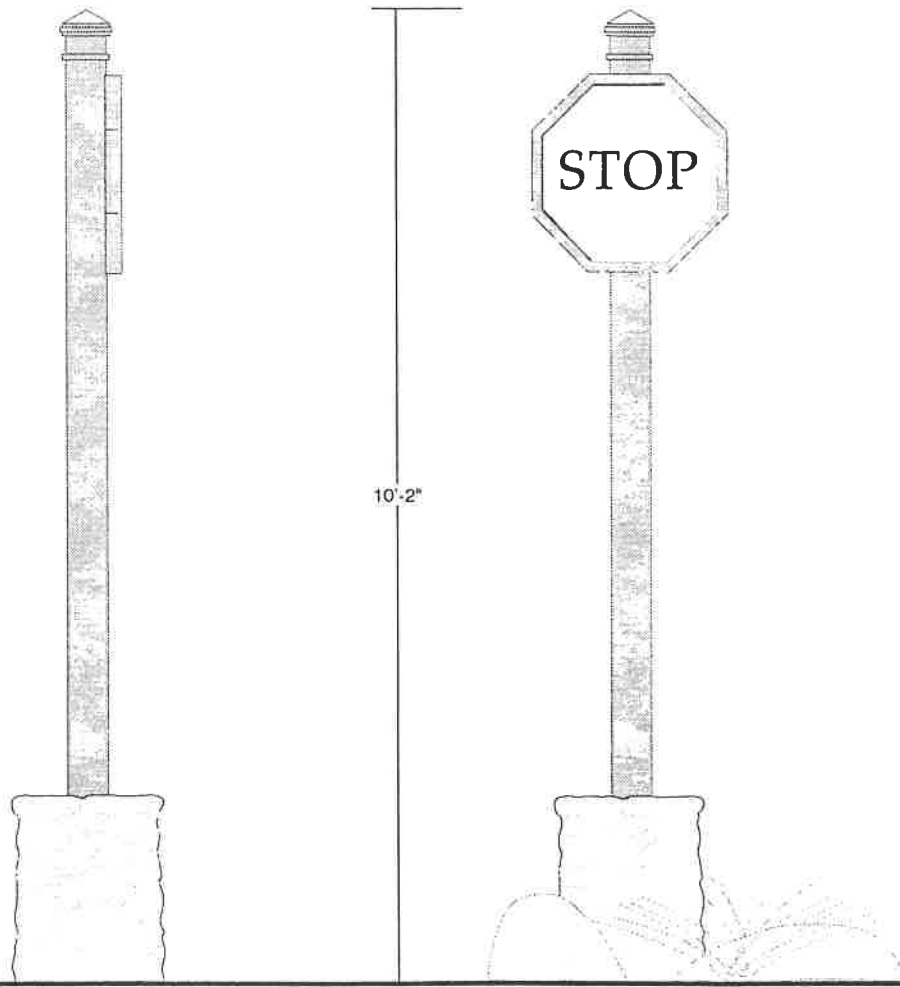

Ocean Trails

*Preliminary
Planning & Design*

All ideas, designs, arrangements, and plans indicated or represented by this drawing are owned by and the property of The Design Factor, and were created, evolved, and developed for use on and in connection with the specified project. None of such ideas, designs, arrangements, or plans shall be used or disclosed to any person, firm, or corporation for any purpose what so ever without the written permission of The Design Factor. Written dimensions on these drawings shall have precedence over scaled dimensions: contractors shall verify and be responsible for all dimensions and conditions on the job and this office must be notified of any variations from the dimensions and conditions shown by these drawings. Shop details must be submitted to this office for approval prior to fabrication.

Job Number: _____

Date: 10/4/98

Scale: 1/2" = 1'-0"

Revised: 9/15/99

6.1

The Design Factor

10 Carriage Hill Lane
Laguna Hills, CA 92653

(949) 457-7880
Fax: (949) 472-4240

All ideas, designs, arrangements, and plans indicated or represented by this drawing are owned by and the property of The Design Factor, and were created, evolved, and developed for use on and in connection with the specified project. None of such ideas, designs, arrangements, or plans shall be used or disclosed to any person, firm, or corporation for any purpose what so ever without the written permission of The Design Factor. Written dimensions on these drawings shall have precedence over scaled dimensions: contractors shall verify and be responsible for all dimensions and conditions on the job and this office must be notified of any variations from the dimensions and conditions shown by these drawings. Shop details must be submitted to this office for approval prior to fabrication.

Job Number: _____

Date: 5/12/99

Scale: 3/4"=1'

Revised: 09/15/99

9.1


The Design Factor

10 Carriage Hill Lane
Iaguna Hills, CA 92653

(949) 457-7880
Fax: (949) 472-4240

9. PARKING SIGN

Faux finish painted aluminum post and sign frame with indigenous stone base. 3/16" Plant on sign face to be painted with applied vinyl die cut letters and pin line.
QTY 1 each

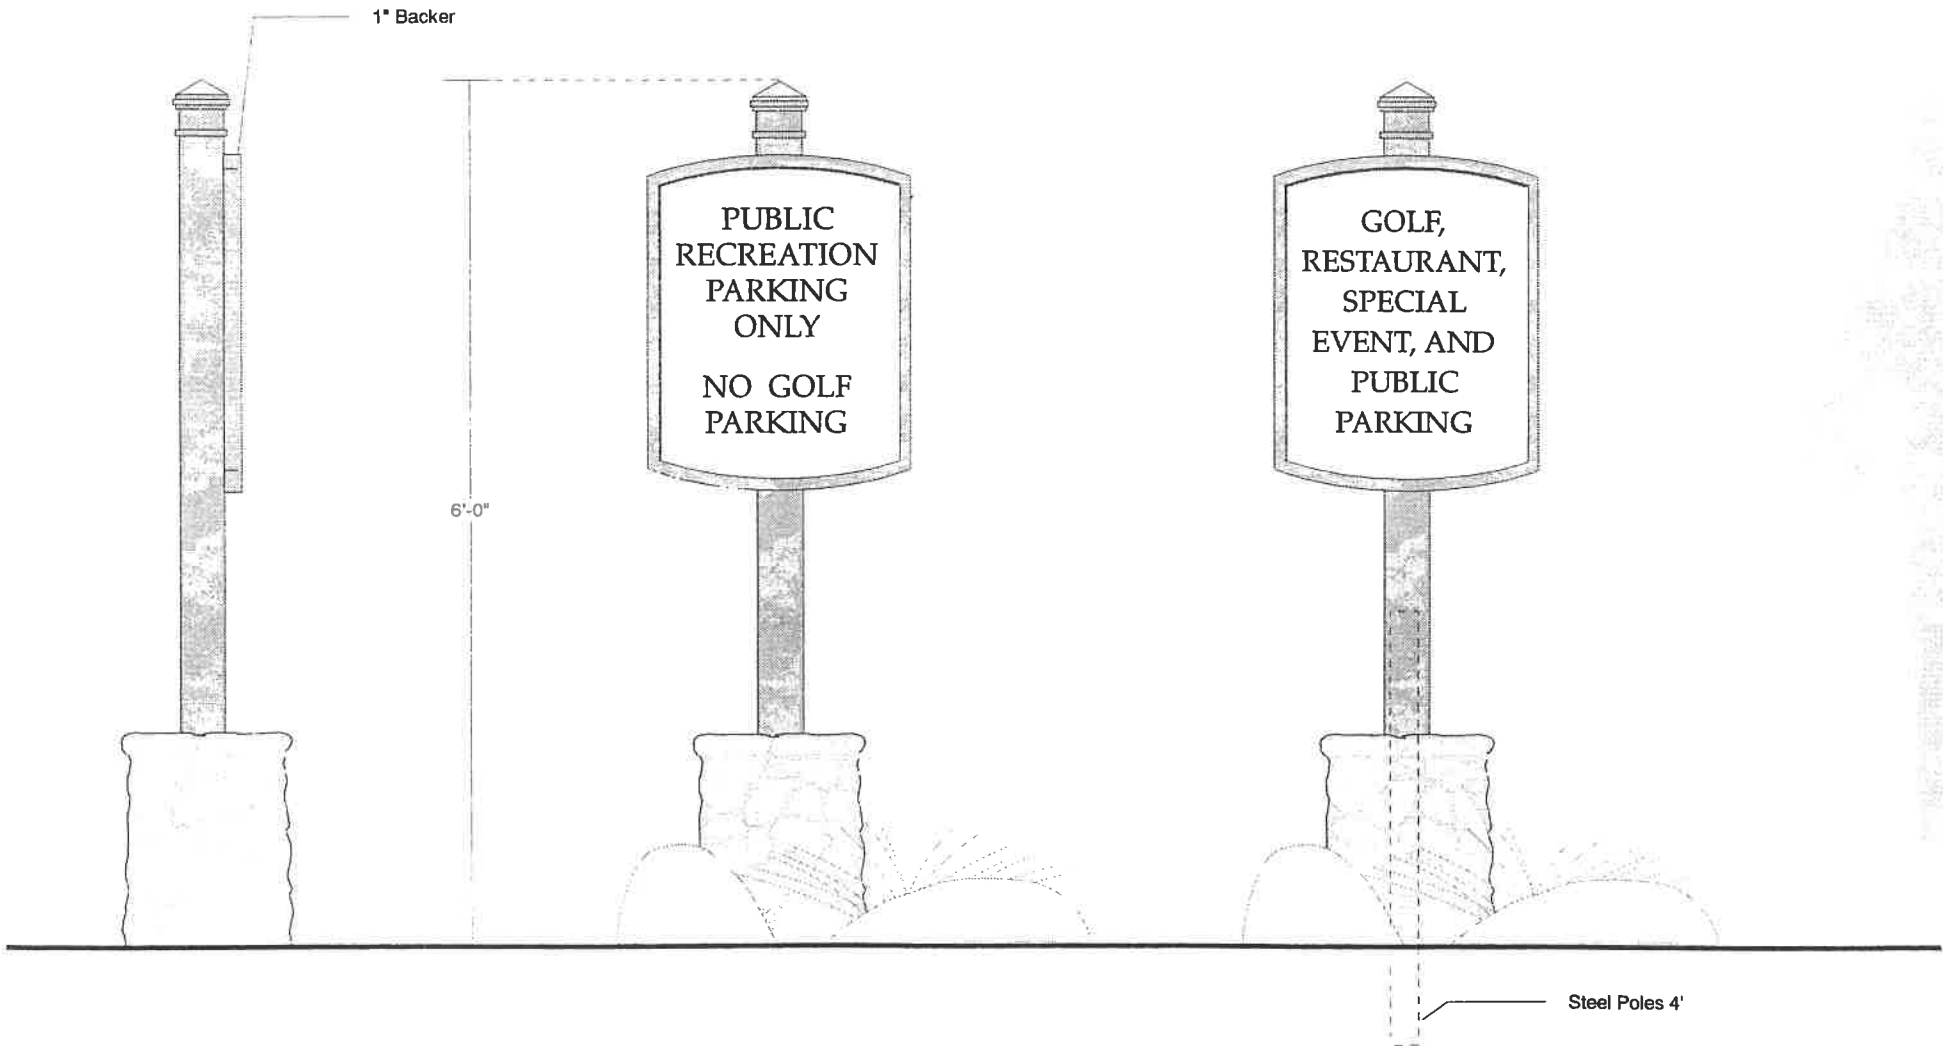

All ideas, designs, arrangements, and plans indicated or represented by this drawing are owned by and the property of The Design Factor, and were created, evolved, and developed for use on and in connection with the specified project. None of such ideas, designs, arrangements, or plans shall be used or disclosed to any person, firm, or corporation for any purpose what so ever without the written permission of The Design Factor. Written dimensions on these drawings shall have precedence over scaled dimensions: contractors shall verify and be responsible for all dimensions and conditions on the job and this office must be notified of any variations from the dimensions and conditions shown by these drawings. Shop details must be submitted to this office for approval prior to fabrication.

Job Number: _____
Date: 10/4/98
Scale: 3/4" = 1'-0"
Revised: 9/15/99

10.1



The Design Factor

10 Carriage Hill Lane
Laguna Hills, CA 92653

(949) 457-7880
Fax: (949) 472-4240


10. GOLF COURSE DIRECTIONAL SIGN

Faux finish painted 3" square aluminum post. 3/4" sign face painted faux finish and applied vinyl die cut letters.
QTY. 21

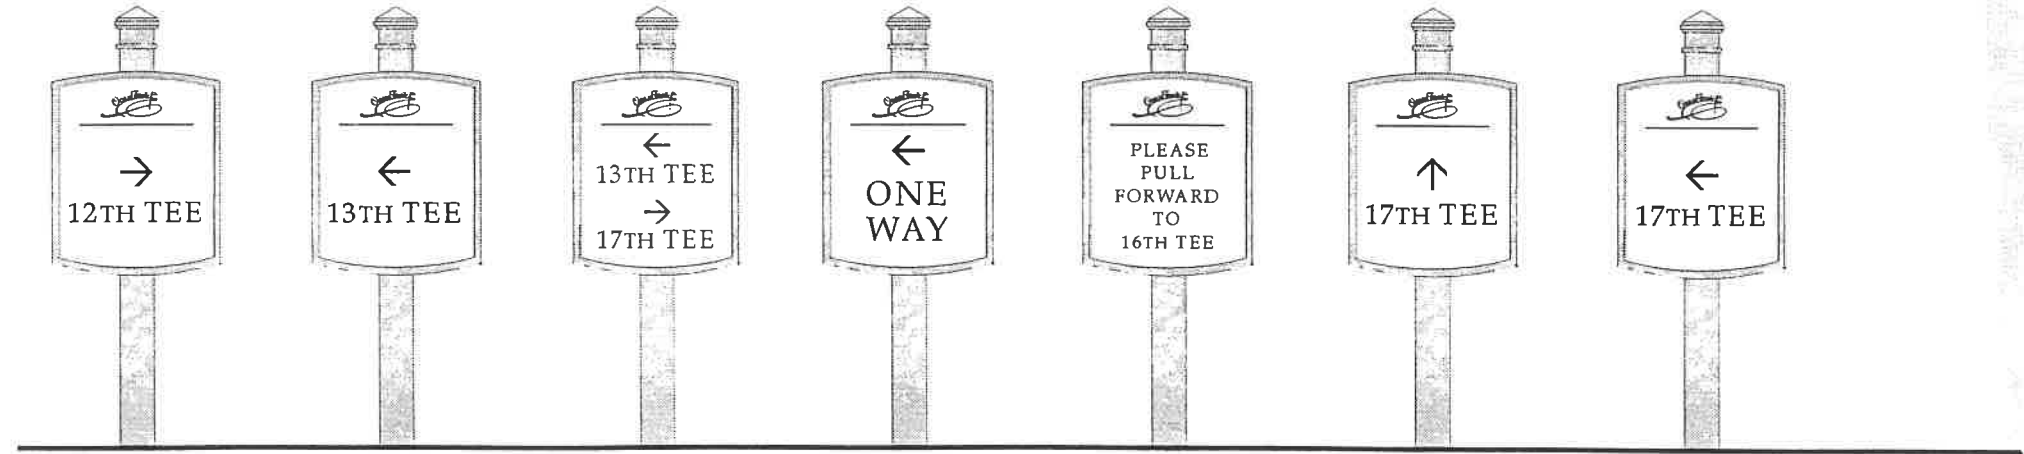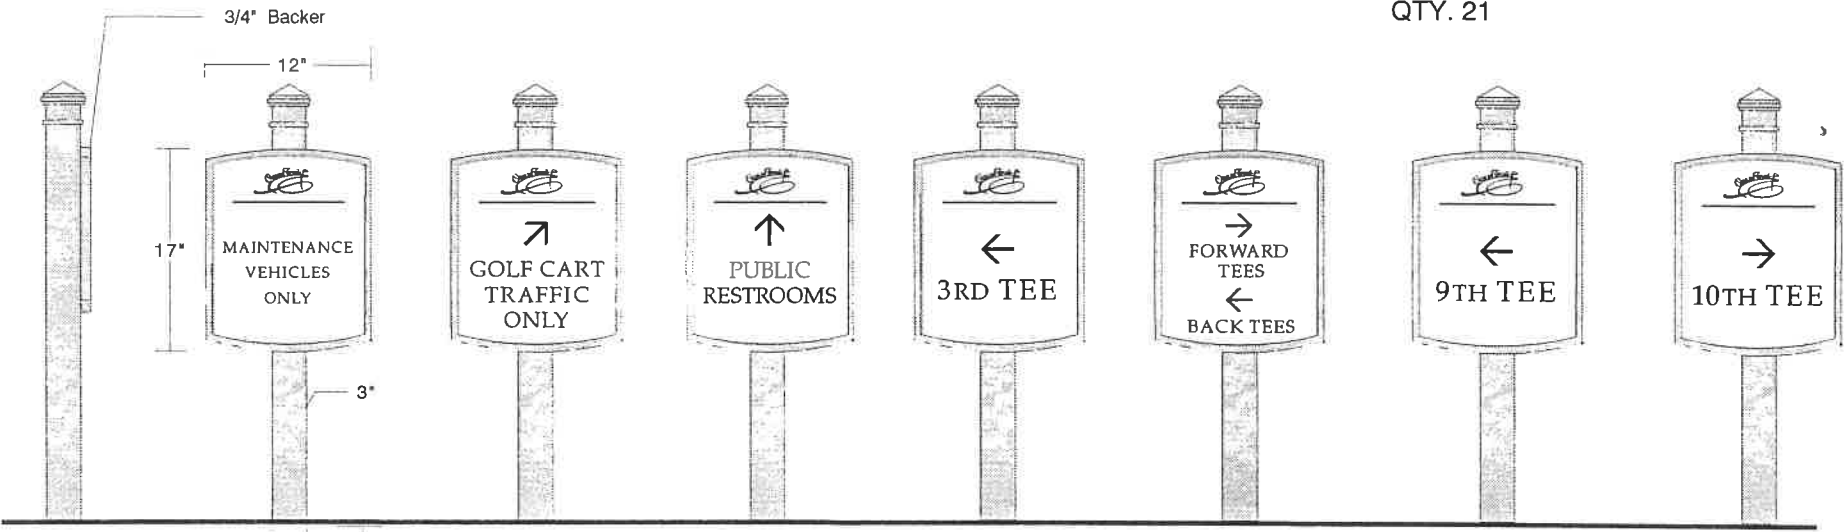

11. LARGE PATHWAY DIRECTIONAL SIGN

Faux finish painted aluminum post and sign frame. 3/16" Plant on sign face to be painted with applied vinyl die cut letters.
QTY 15 (5 S/F 10 D/F)

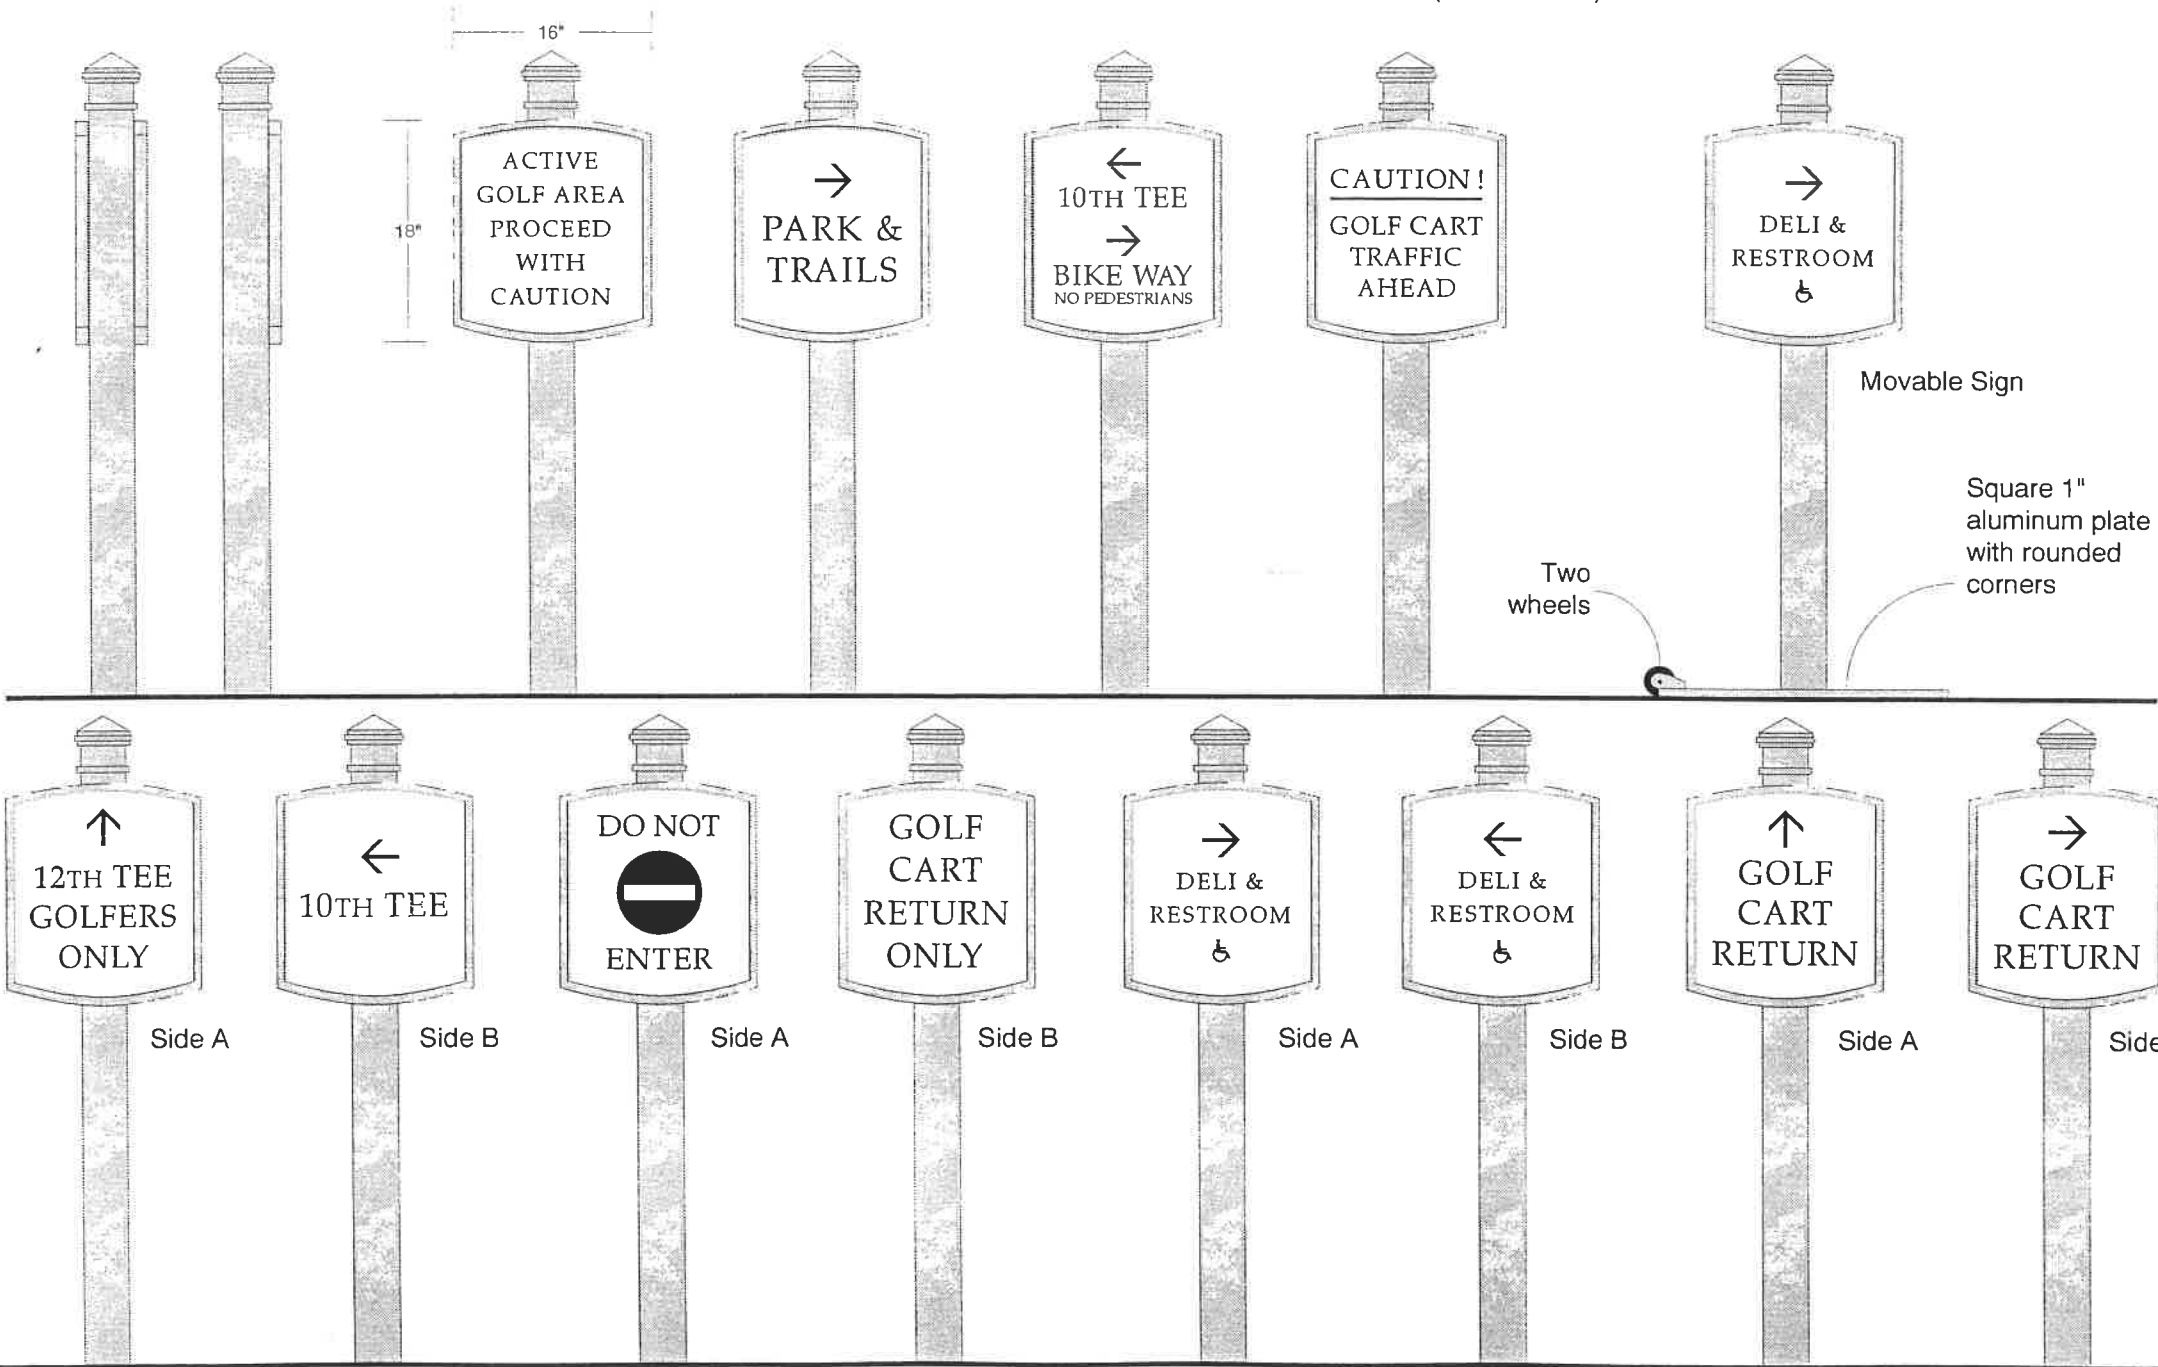

Ocean Trails

Preliminary
Planning & Design

All ideas, designs, arrangements, and plans indicated or represented by this drawing are owned by and the property of The Design Factor, and were created, evolved, and developed for use on and in connection with the specified project. None of such ideas, designs, arrangements, or plans shall be used or disclosed to any person, firm, or corporation for any purpose what so ever without the written permission of The Design Factor. Written dimensions on these drawings shall have precedence over scaled dimensions: contractors shall verify and be responsible for all dimensions and conditions on the job and this office must be notified of any variations from the dimensions and conditions shown by these drawings. Shop details must be submitted to this office for approval prior to fabrication.

Job Number: _____
Date: 5/10 /99
Scale: 3/4"=1'-0"
Revised: 09/15 /99

11.1

The Design Factor

10 Carriage Hill Lane
Laguna Hills, CA 92653

(949) 457-7880
Fax: (949) 472-4240

12. SMALL PARK IDENTIFICATION SIGN


Faux finish painted aluminum post and backer, sign face to be 1" painted with applied vinyl die cut graphics.
QTY. 5 total

Ocean Trails

Preliminary
Planning & Design

All ideas, designs, arrangements, and plans indicated or represented by this drawing are owned by and the property of The Design Factor, and were created, evolved, and developed for use on and in connection with the specified project. None of such ideas, designs, arrangements, or plans shall be used or disclosed to any person, firm, or corporation for any purpose what so ever without the written permission of The Design Factor. Written dimensions on the drawings shall have precedence over scaled dimensions: contractors shall verify and be responsible for all dimensions and conditions on the job and this office must be notified of any variations from the dimensions and conditions shown by these drawings. Shop details must be submitted to this office for approval prior to fabrication.

Job Number: _____
Date: 10/4/98
Scale: 3/4" = 1'-0"
Revised: 9/15/99

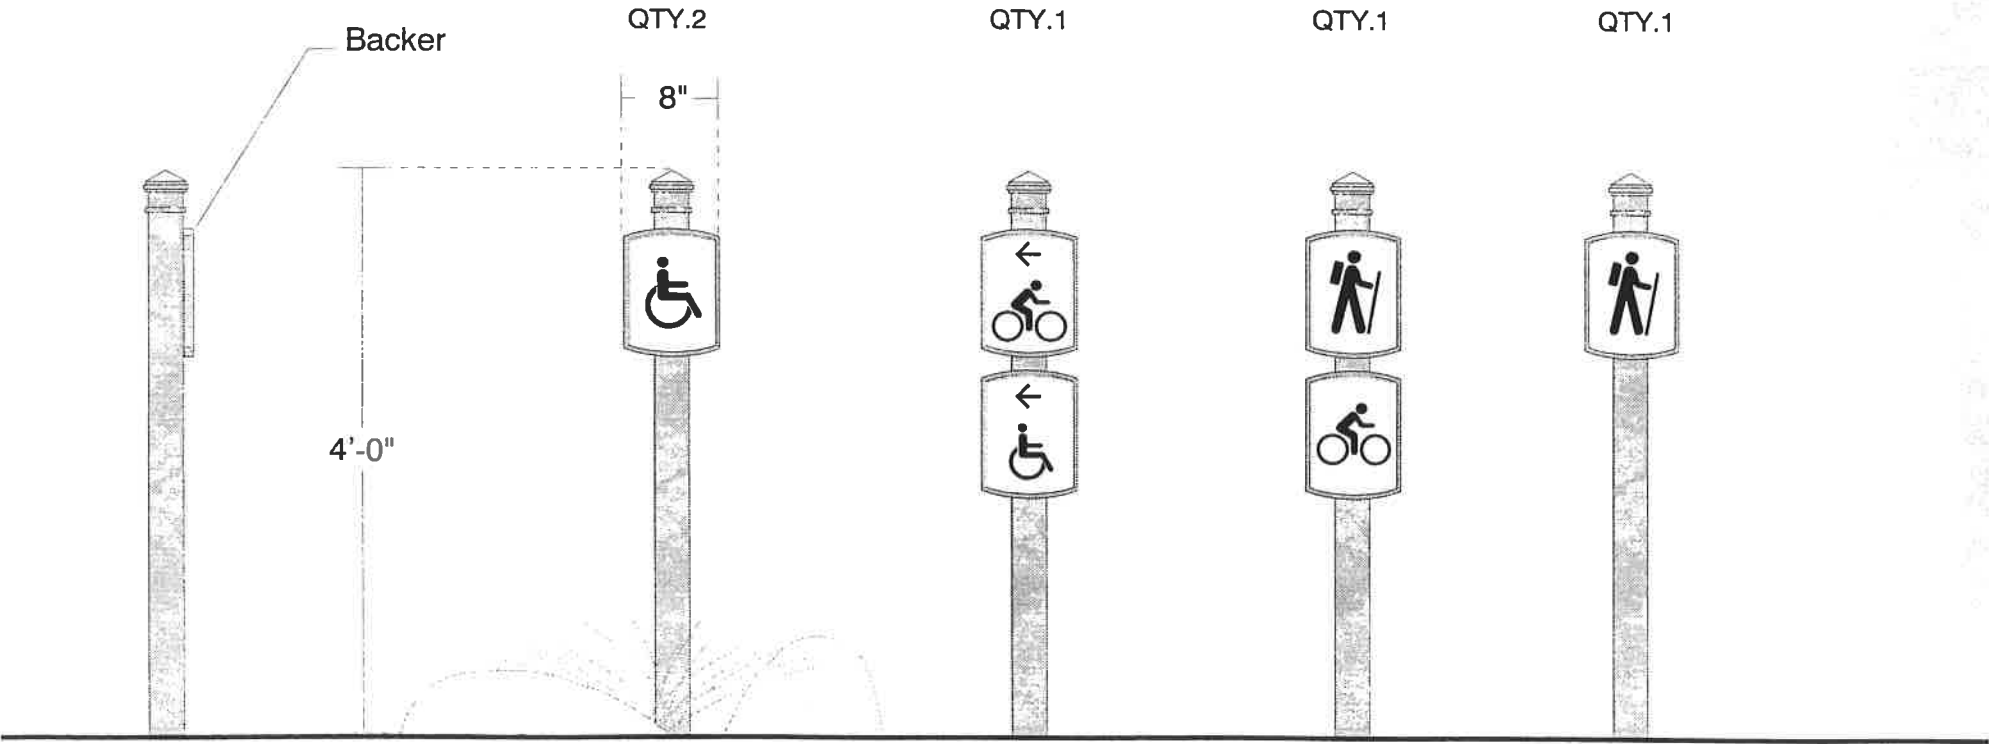

12.1

The Design Factor

10 Carriage Hill Lane
Laguna Hills, CA 92653

(949) 457-7880
Fax: (949) 472-4240



13. TRAIL ENTRANCE IDENTIFICATION SIGN

Faux finish painted aluminum Post and sign face with indigenous stone base. 1/8" plant on face to be painted with applied vinyl die cut letters
QTY. 1 total

Ocean Trails

Preliminary Planning & Design

All ideas, designs, arrangements, and plans indicated or represented by this drawing are owned by and the property of The Design Factor, and were created, evolved, and developed for use on and in connection with the specified project. None of such ideas, designs, arrangements, or plans shall be used or disclosed to any person, firm, or corporation for any purpose what so ever without the written permission of The Design Factor. Written dimensions on the drawings shall have precedence over scaled dimensions; contractors shall verify and be responsible for all dimensions and conditions on the job and this office must be notified of any variations from the dimensions and conditions shown by these drawings. Shop details must be submitted to this office for approval prior to fabrication.

Job Number: _____

Date: 10/4/98

Scale: 3/4" = 1'-0"

Revised: 9/15/99

13.1

The Design Factor

10 Carriage Hill Lane
Laguna Hills, CA 92653

(949) 457-7880
Fax: (949) 472-4240

All ideas, designs, arrangements, and plans indicated or represented by this drawing are owned by and the property of The Design Factor, and were created, evolved, and developed for use on and in connection with the specified project. None of such ideas, designs, arrangements, or plans shall be used or disclosed to any person, firm, or corporation for any purpose what so ever without the written permission of The Design Factor. Written dimensions on these drawings shall have precedence over scaled dimensions: contractors shall verify and be responsible for all dimensions and conditions on the job and this office must be notified of any variations from the dimensions and conditions shown by these drawings. Shop details must be submitted to this office for approval prior to fabrication.

Job Number: _____
Date: 10/4/98
Scale: 3/4" = 1'-0"
Revised: 9/13/99

14.1


The Design Factor

10 Carriage Hill Lane
Laguna Hills, CA 92653

(949) 457-7880
Fax: (949) 472-4240


14. DISABLED ACCESS / PRIVATE PROPERTY SIGN

Faux finish painted aluminum Post and sign face with indigenous stone base. 1/8" acrylic plant on face to be painted with applied cad cut vinyl text and graphics. Two layers of protective clear coat. QTY. 1 total

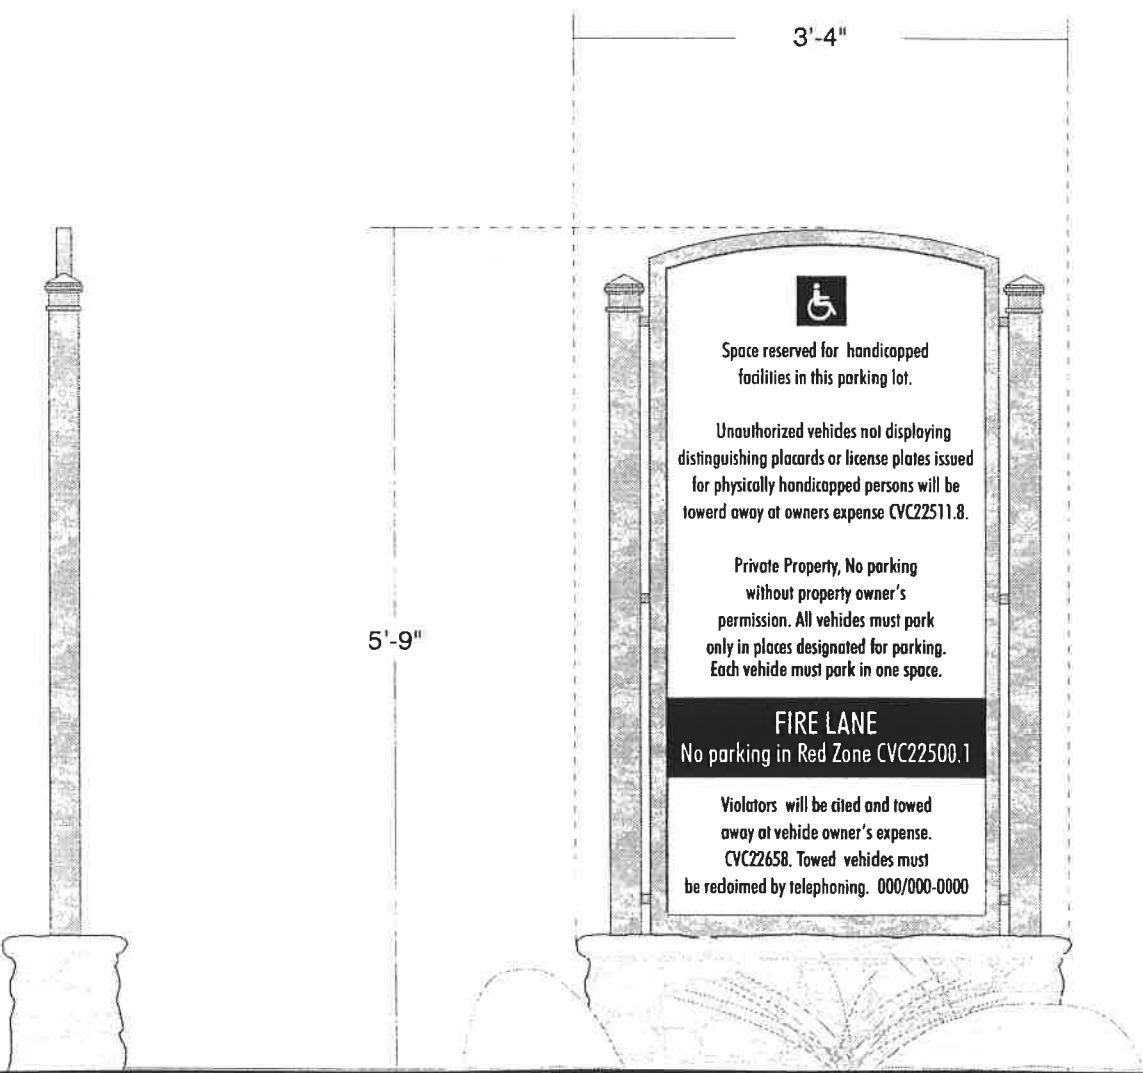


15. DANGEROUS CONDITION SIGN

Faux finish painted 3/16" aluminum sign face
to be silk-screend or vinyl die cut graphics. Back side of
sign to be painted. Face of sign to have protective clear coat.
QTY. 20 total

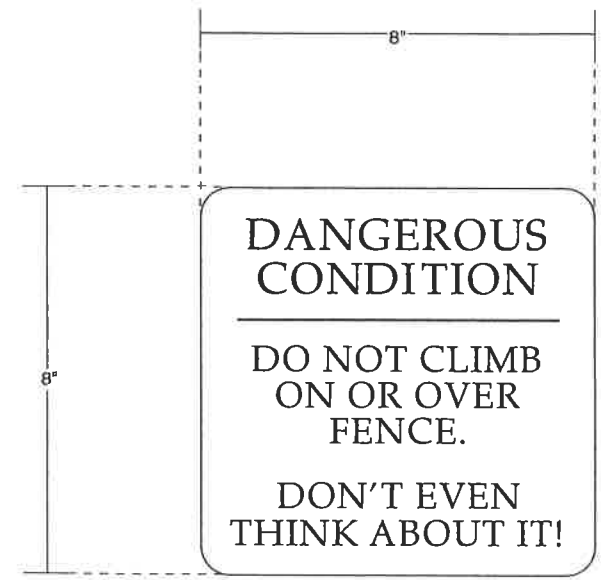

Scale: 3" = 1'-0"

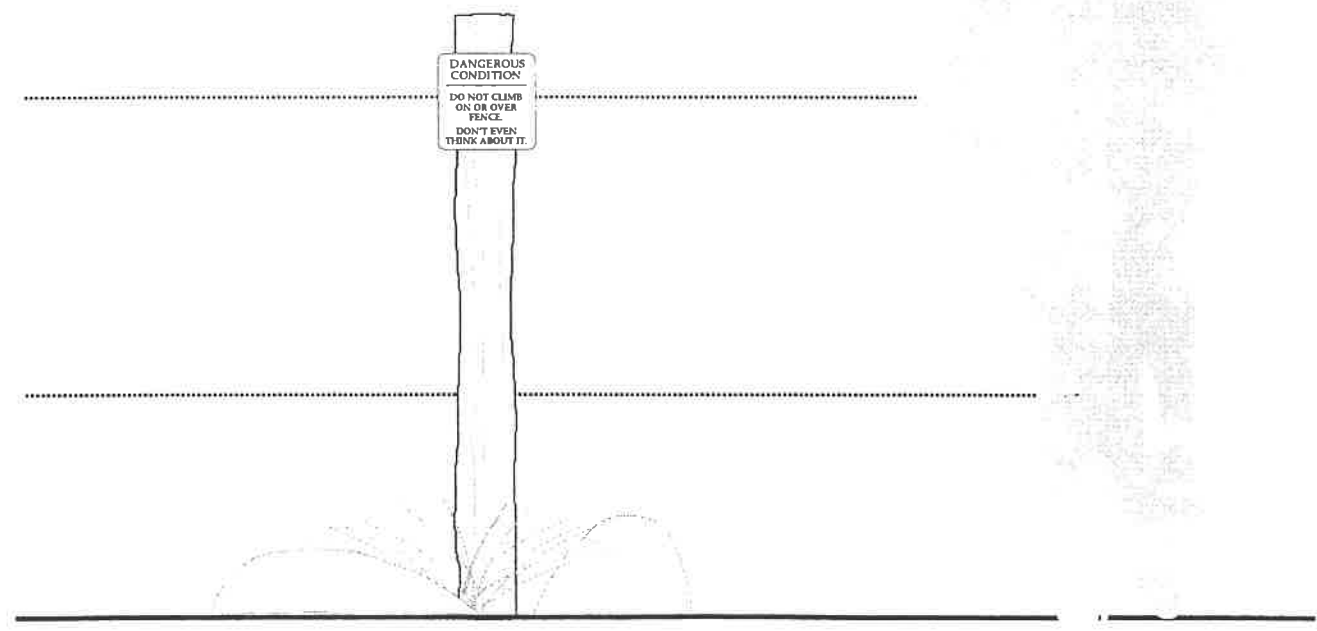

Scale: 3/4" = 1'-0"

Ocean Trails

Preliminary Planning & Design

All ideas, designs, arrangements, and plans indicated or represented by this drawing are owned by and the property of The Design Factor, and were created, evolved, and developed for use on and in connection with the specified project. None of such ideas, designs, arrangements, or plans shall be used or disclosed to any person, firm, or corporation for any purpose what so ever without the written permission of The Design Factor. Written dimensions on these drawings shall have precedence over scaled dimensions: contractors shall verify and be responsible for all dimensions and conditions on the job and this office must be notified of any variations from the dimensions and conditions shown by these drawings. Shop details must be submitted to this office for approval prior to fabrication.

Job Number: _____
Date: 10/4/98
Scale: As noted
Revised: 9/15/99

15.1


The Design Factor

10 Carriage Hill Lane
Laguna Hills, CA 92653

(949) 457-7880
Fax: (949) 472-4240

16. SENSITIVE HABITAT SIGN

Faux finish painted 3/16" aluminum sign face to be silk-screend or vinyl die cut graphics. Back side of sign to be painted. Face of sign to have protective clear coat. QTY. 20 total

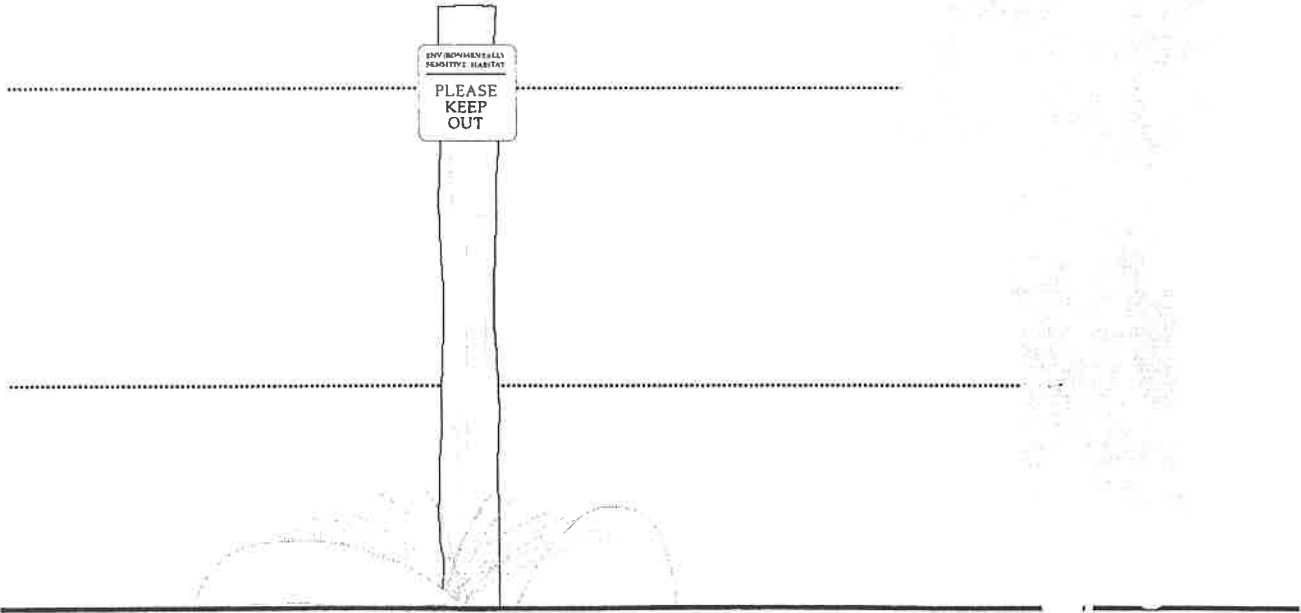

Scale: 3/4" = 1'-0"



Scale: 3" = 1'-0"

Ocean Trails

Preliminary
Planning & Design

All ideas, designs, arrangements, and plans indicated or represented by this drawing are owned by and the property of The Design Factor, and were created, evolved, and developed for use on and in connection with the specified project. None of such ideas, designs, arrangements, or plans shall be used or disclosed to any person, firm, or corporation for any purpose what so ever without the written permission of The Design Factor. Written dimensions on the drawings shall have precedence over scaled dimensions: contractors shall verify and be responsible for all dimensions and conditions on the job and this office must be notified of any variations from the dimensions and conditions shown by these drawings. Shop details must be submitted to this office for approval prior to fabrication.

Job Number: _____
Date: 10/4/98
Scale: As noted
Revised: 9/15/99

16.1


The Design Factor

10 Carriage Hill Lane
Laguna Hills, CA 92653


(949) 457-7880
Fax: (949) 472-4240

17. PROHIBITED ACTIVITIES SIGN

Faux finish painted 1/4" aluminum sign face
to be silk-screend or vinyl die cut graphics. Back side of
sign to be painted. Face of sign to have protective clear coat.
QTY. 3 total

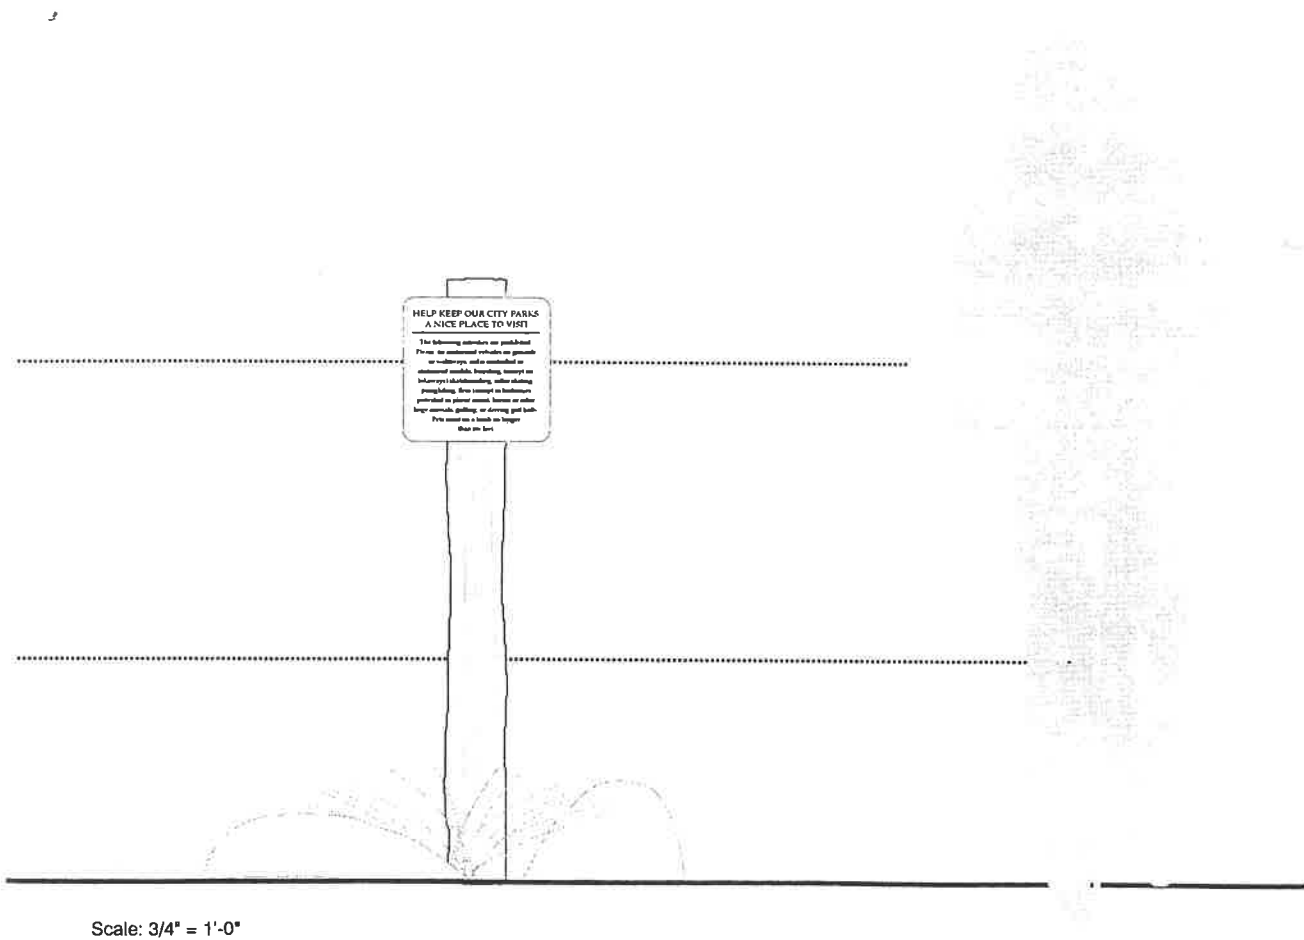

Scale: 3/4" = 1'-0"

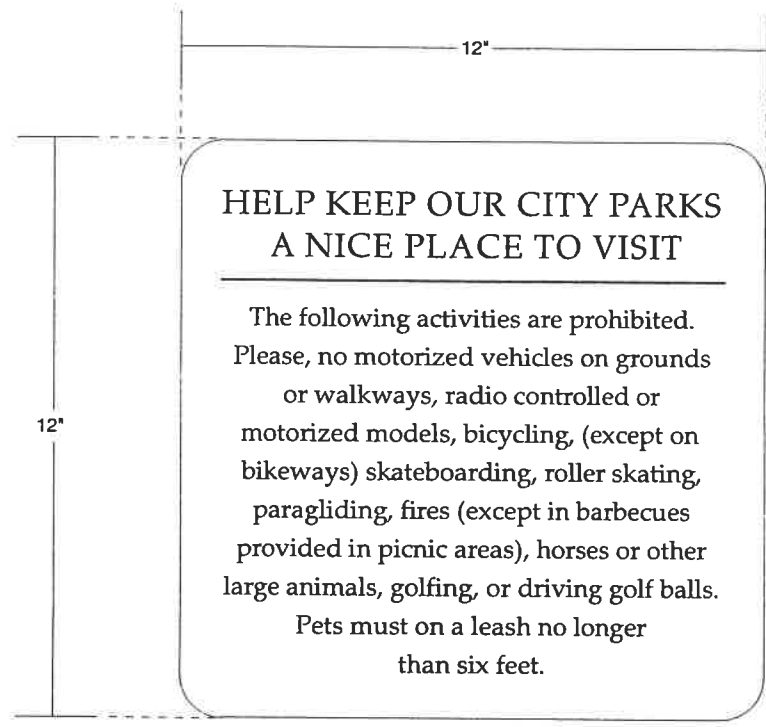

Scale: 3" = 1'-0"

Ocean Trails

Preliminary
Planning & Design

All ideas, designs, arrangements, and plans indicated or represented by this drawing are owned by and the property of The Design Factor, and were created, evolved, and developed for use on and in connection with the specified project. None of such ideas, designs, arrangements, or plans shall be used or disclosed to any person, firm, or corporation for any purpose what so ever without the written permission of The Design Factor. Written dimensions on these drawings shall have precedence over scaled dimensions: contractors shall verify and be responsible for all dimensions and conditions on the job and this office must be notified of any variations from the dimensions and conditions shown by these drawings. Shop details must be submitted to this office for approval prior to fabrication.

Job Number: _____
Date: 10/4/98
Scale: As noted
Revised: 9/15/99

17.1



The Design Factor

10 Carriage Hill Lane
Laguna Hills, CA 92653

(949) 457-7880
Fax: (949) 472-4240

18. OPERATING HOURS SIGN

Faux finish painted 1/4" aluminum sign face
to be silk-screend or vinyl die cut graphics. Back side of
sign to be painted. Face of sign to have protective clear coat.
QTY. 3 total

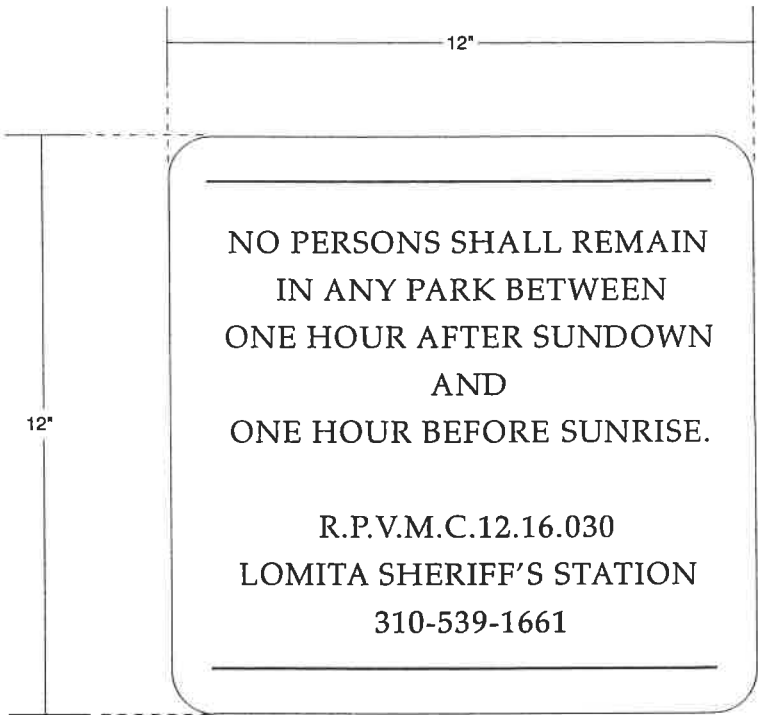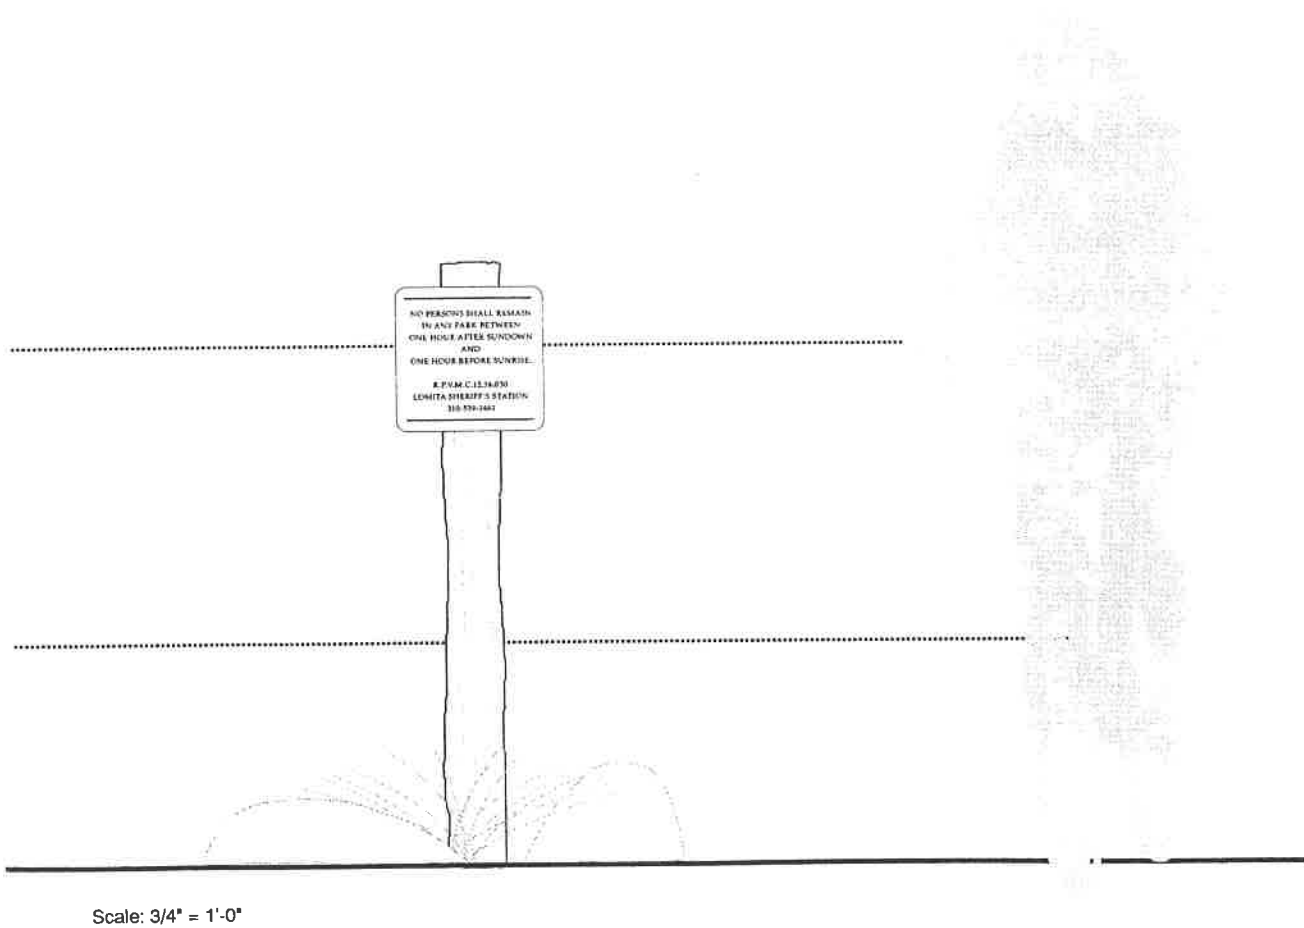

*Note: Exact verbage to be determined per city codes.

Scale: 3" = 1'-0"

Ocean Trails

Preliminary
Planning & Design

All ideas, designs, arrangements, and plans indicated or represented by this drawing are owned by and the property of The Design Factor, and were created, evolved, and developed for use on and in connection with the specified project. None of such ideas, designs, arrangements, or plans shall be used or disclosed to any person, firm, or corporation for any purpose what so ever without the written permission of The Design Factor. Written dimensions on these drawings shall have precedence over scaled dimensions: contractors shall verify and be responsible for all dimensions and conditions on the job and this office must be notified of any variations from the dimensions and conditions shown by these drawings. Shop details must be submitted to this office for approval prior to fabrication.

Job Number: _____
Date: 10/4/98
Scale: As noted
Revised: 9/15/99

18.1



The Design Factor

10 Carriage Hill Lane
Laguna Hills, CA 92653

(949) 457-7880
Fax: (949) 472-4240

19. HABITAT ENTRY SIGN

Faux finish painted 1/4" aluminum sign face to be silk-screend or vinyl die cut graphics. Back side of sign to be painted. Face of sign to have protective clear coat. QTY. 12 total

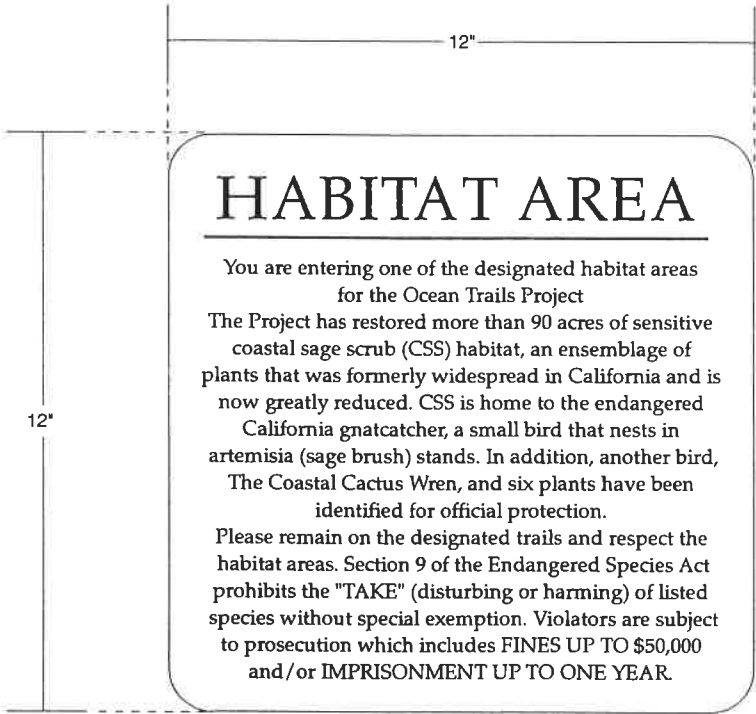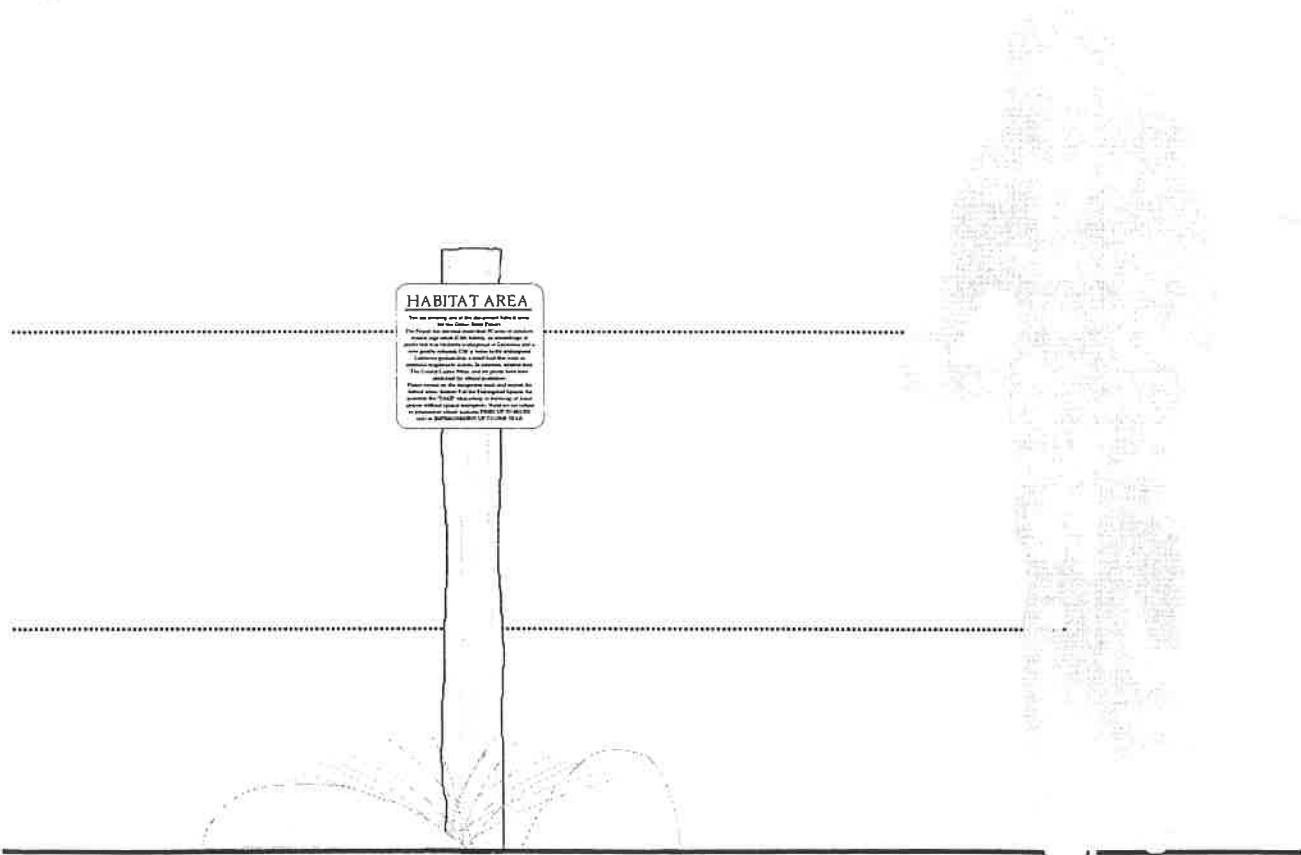

*Note: Exact verbage to be determined.

Scale: 3" = 1'-0"

Ocean Trails

Preliminary
Planning & Design

All ideas, designs, arrangements, and plans indicated or represented by this drawing are owned by and the property of The Design Factor, and were created, evolved, and developed for use on and in connection with the specified project. None of such ideas, designs, arrangements, or plans shall be used or disclosed to any person, firm, or corporation for any purpose what so ever without the written permission of The Design Factor. Written dimensions on these drawings shall have precedence over scaled dimensions: contractors shall verify and be responsible for all dimensions and conditions on the job and this office must be notified of any variations from the dimensions and conditions shown by these drawings. Shop details must be submitted to this office for approval prior to fabrication.

Job Number: _____

Date: 10/4/98

Scale: As noted

Revised: 9/13/99

19.1



The Design Factor

10 Carriage Hill Lane
Laguna Hills, CA 92653

(949) 457-7880
Fax: (949) 472-4240

20. WEST BLUFF INTERPRETIVE SIGN

Faux finish painted 3/8" aluminum sign face
to be silk-screend graphics. Back side of sign to be painted.
Face of sign to have 2 protective clear coats.
QTY. 6 total

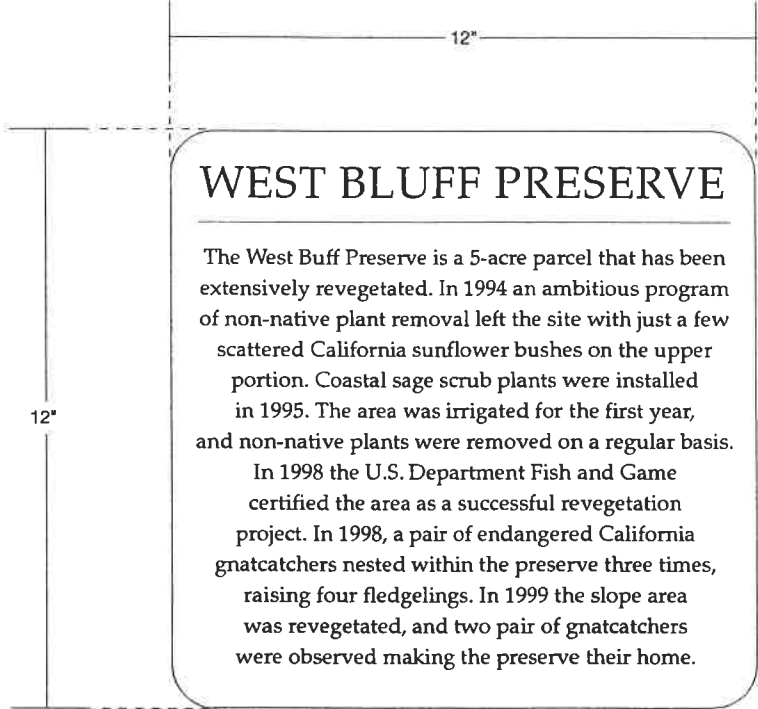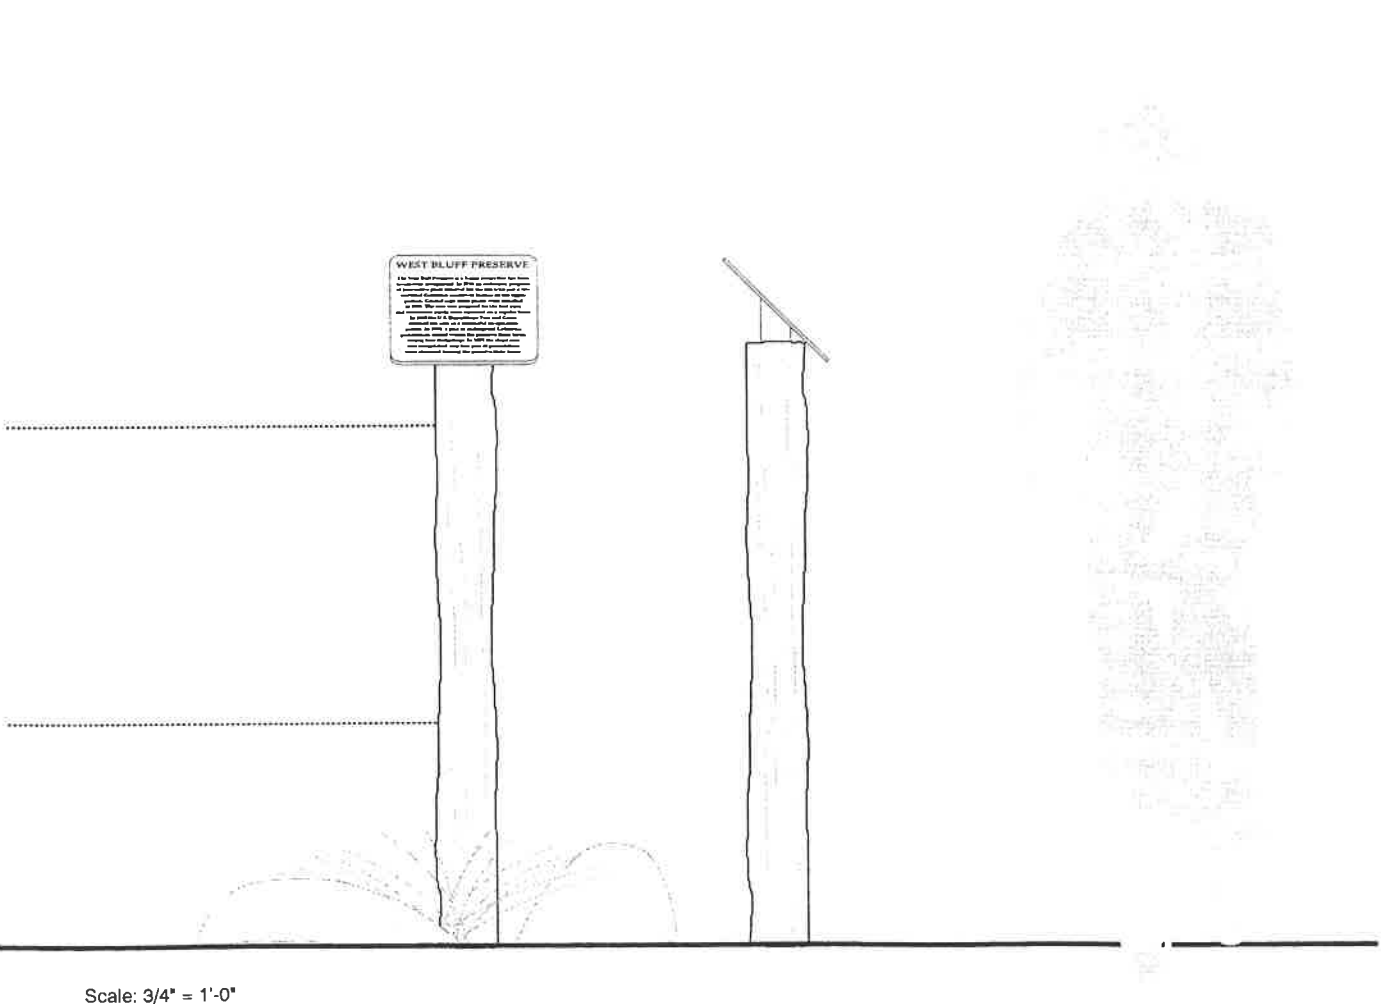

*Note: Exact verbage to be determined per location.

Scale: 3" = 1'-0"

Ocean Trails

Preliminary
Planning & Design

All ideas, designs, arrangements, and plans indicated or represented by this drawing are owned by and the property of The Design Factor, and were created, evolved, and developed for use on and in connection with the specified project. None of such ideas, designs, arrangements, or plans shall be used or disclosed to any person, firm, or corporation for any purpose what so ever without the written permission of The Design Factor. Written dimensions on the drawings shall have precedence over scaled dimensions: contractors shall verify and be responsible for all dimensions and conditions on the job and this office must be notified of any variations from the dimensions and conditions shown by these drawings. Shop details must be submitted to this office for approval prior to fabrication.

Job Number: _____
Date: 10/4/98
Scale: As noted
Revised: 9/13/99

20.1


The Design Factor

10 Carriage Hill Lane
Laguna Hills, CA 92653


(949) 457-7880
Fax: (949) 472-4240

21. GNATCATCHER INTERPRETIVE SIGN

Faux finish painted 3/8" aluminum sign face
to be silk-screend graphics. Back side of sign to be painted.
Face of sign to have 2 protective clear coats.
QTY. 2 total

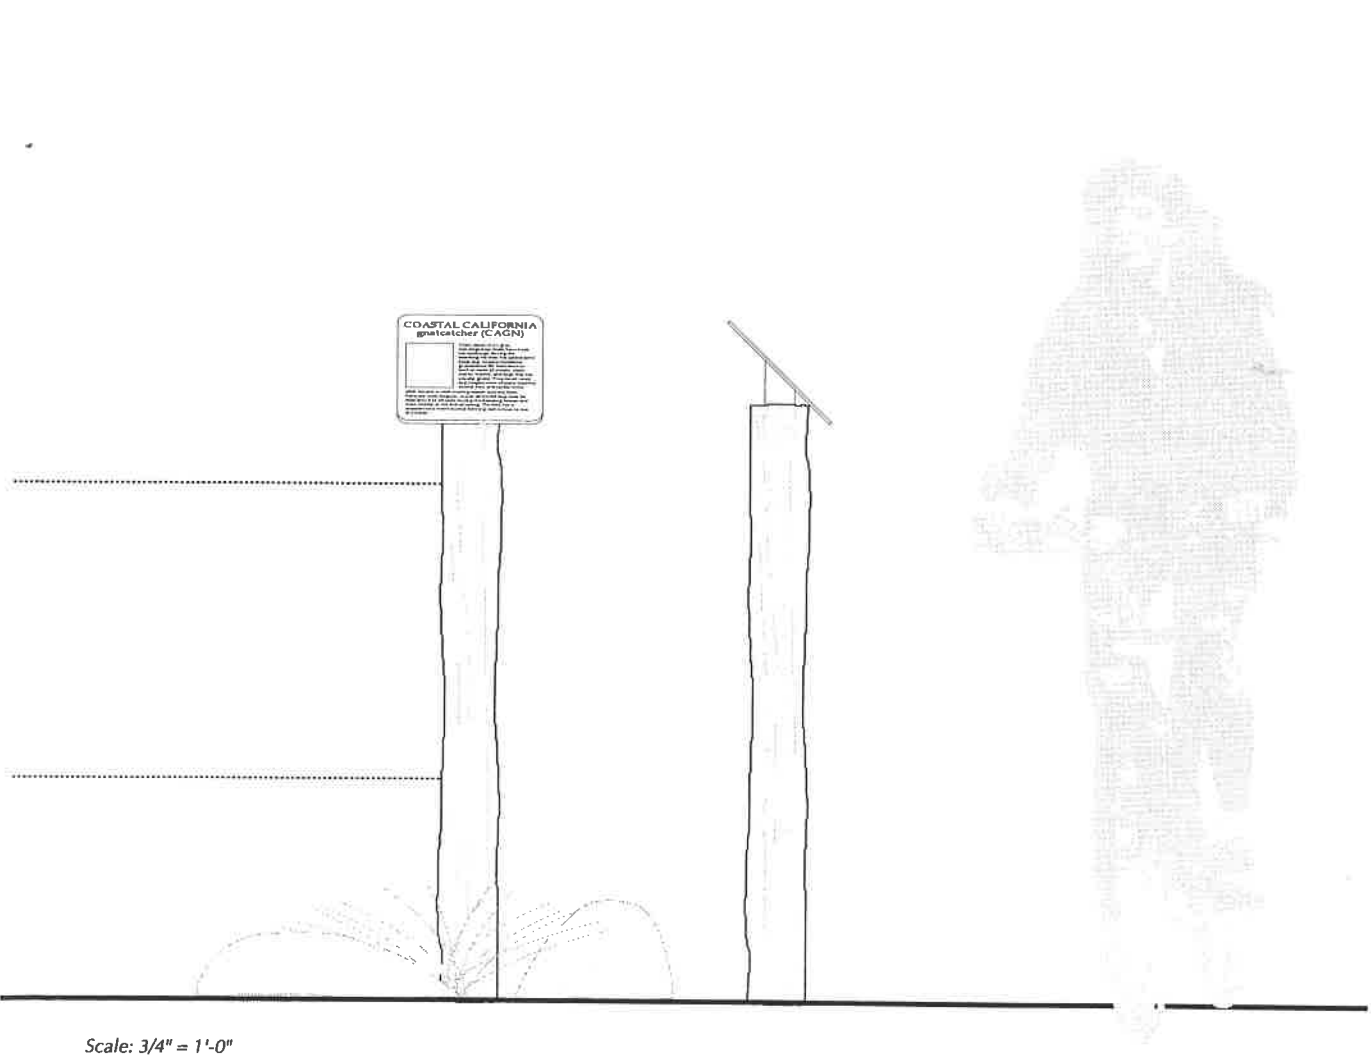

Scale: 3/4" = 1'-0"

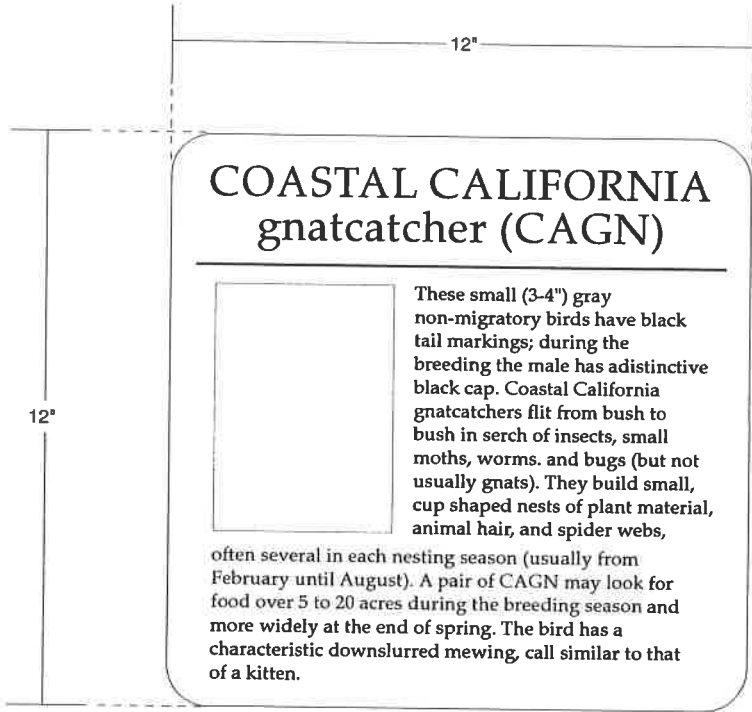

*Note: Exact verbage to be determined.

Scale: 3" = 1'-0"

Ocean Trails

Preliminary
Planning & Design

All ideas, designs, arrangements, and plans indicated or represented by this drawing are owned by and the property of The Design Factor, and were created, evolved, and developed for use on and in connection with the specified project. None of such ideas, designs, arrangements, or plans shall be used or disclosed to any person, firm, or corporation for any purpose what so ever without the written permit of The Design Factor. Written dimensions on the drawings shall have precedence over scaled dimensions: contractors shall verify and be responsible for all dimensions and conditions on the job and this office must be notified of any variations from the dimensions and conditions shown by these drawings. Shop details must be submitted to this office for approval prior to fabrication.

Job Number: _____
Date: 10/4/98
Scale: As noted
Revised: 9/15/99

21.1



The Design Factor

10 Carriage Hill Lane
Laguna Hills, CA 92653

(949) 457-7880
Fax: (949) 472-4240

22. CALIFORNIA SAGE BRUSH INTERPRETIVE SIGN

Faux finish painted 3/8" aluminum sign face
to be silk-screend graphics. Back side of sign to be painted.
Face of sign to have 2 protective clear coats.
QTY. 2 total

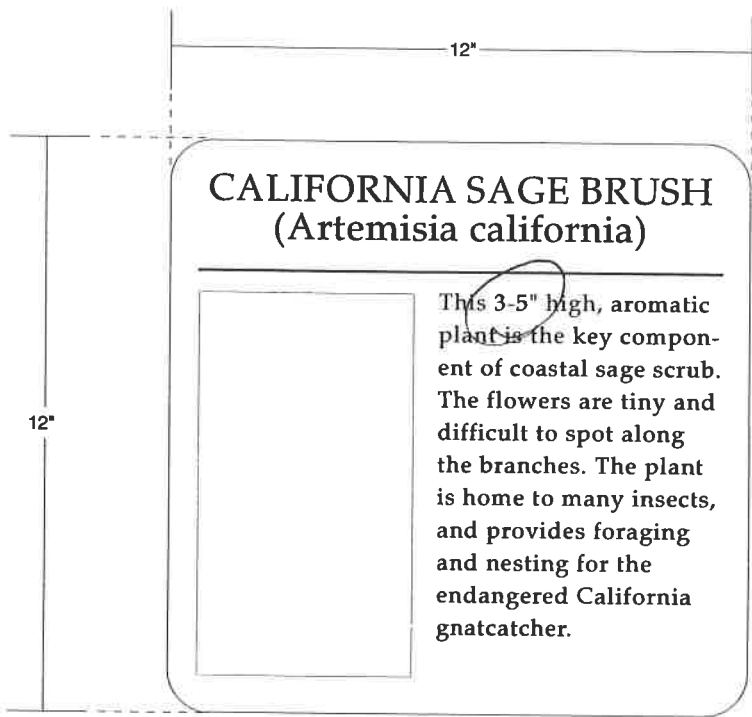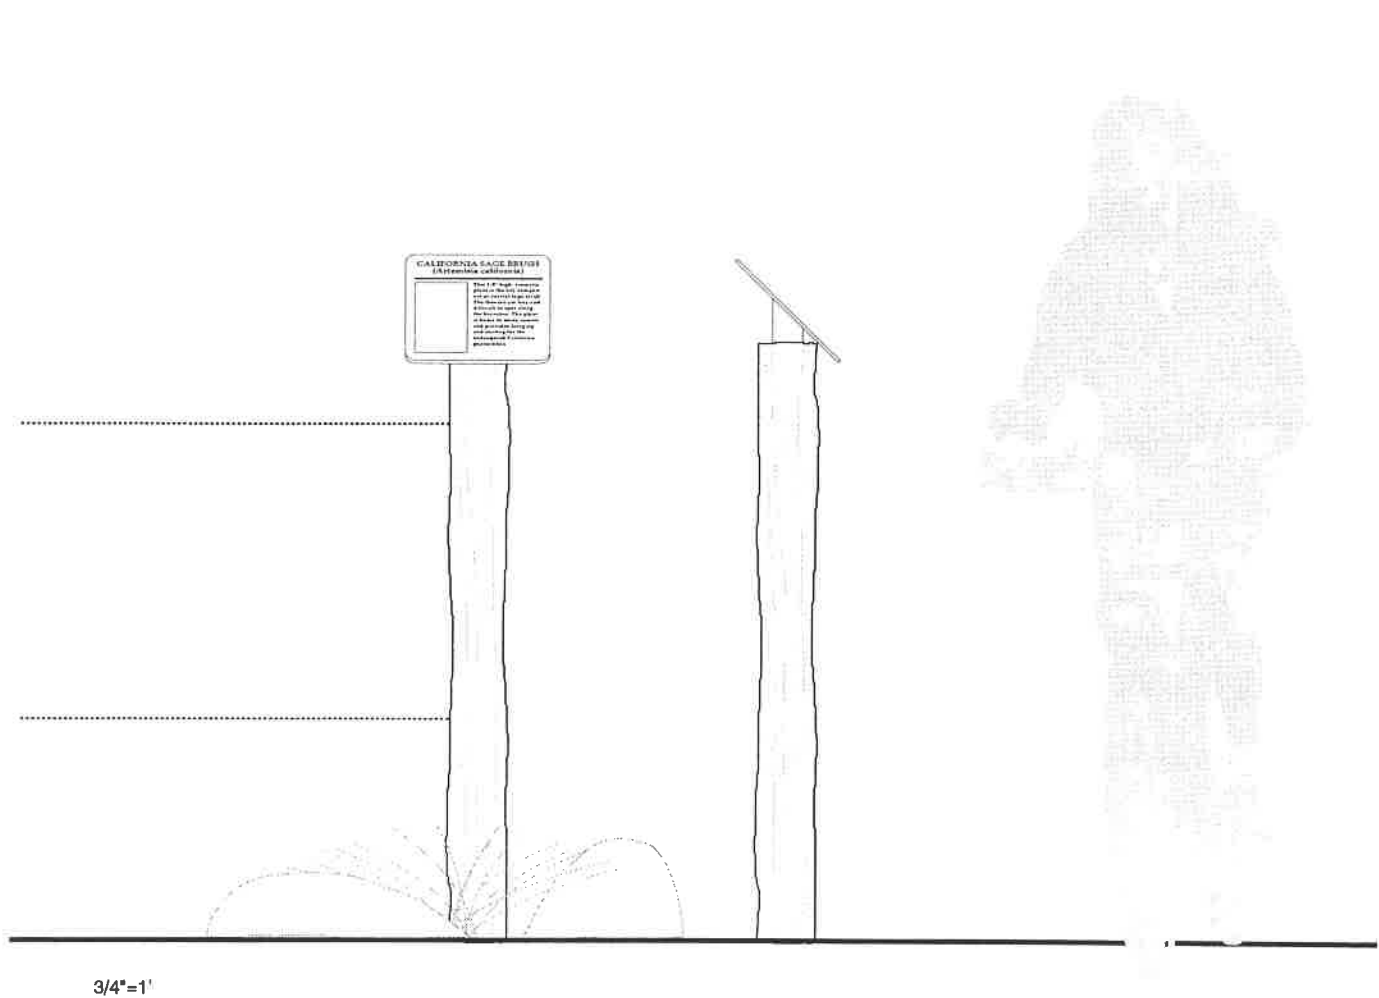

*Note: Exact verbage to be determined.

Scale: 3" = 1'-0"

Ocean Trails

Preliminary
Planning & Design

All ideas, designs, arrangements, and plans indicated or represented by this drawing are owned by and the property of The Design Factor, and were created, evolved, and developed for use on and in connection with the specified project. None of such ideas, designs, arrangements, or plans shall be used or disclosed to any person, firm, or corporation for purpose what so ever without the written perm of The Design Factor. Written dimensions on these drawings shall have precedence over scaled dimensions: contractors shall verify and be responsible for all dimensions and conditions on the job and this office must be notified of any variations from the dimensions and conditions shown by these drawings. Shop details must be submitted to this office for approval prior to fabrication.


Job Number: _____
Date: 10/4/98
Scale: As noted
Revised: 9/15 /99

22.1

The Design Factor

10 Carriage Hill Lane
Laguna Hills, CA 92653

(949) 457-7880
Fax: (949) 472-4240

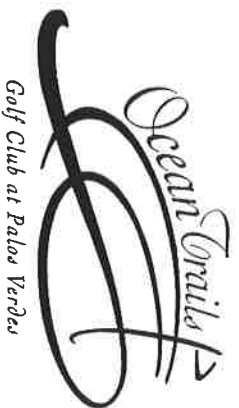


TRAIL & BIKEWAY SIGNAGE PLAN

The Ocean Trails Project

October, 1999

COPY OF ACTUAL DECAL

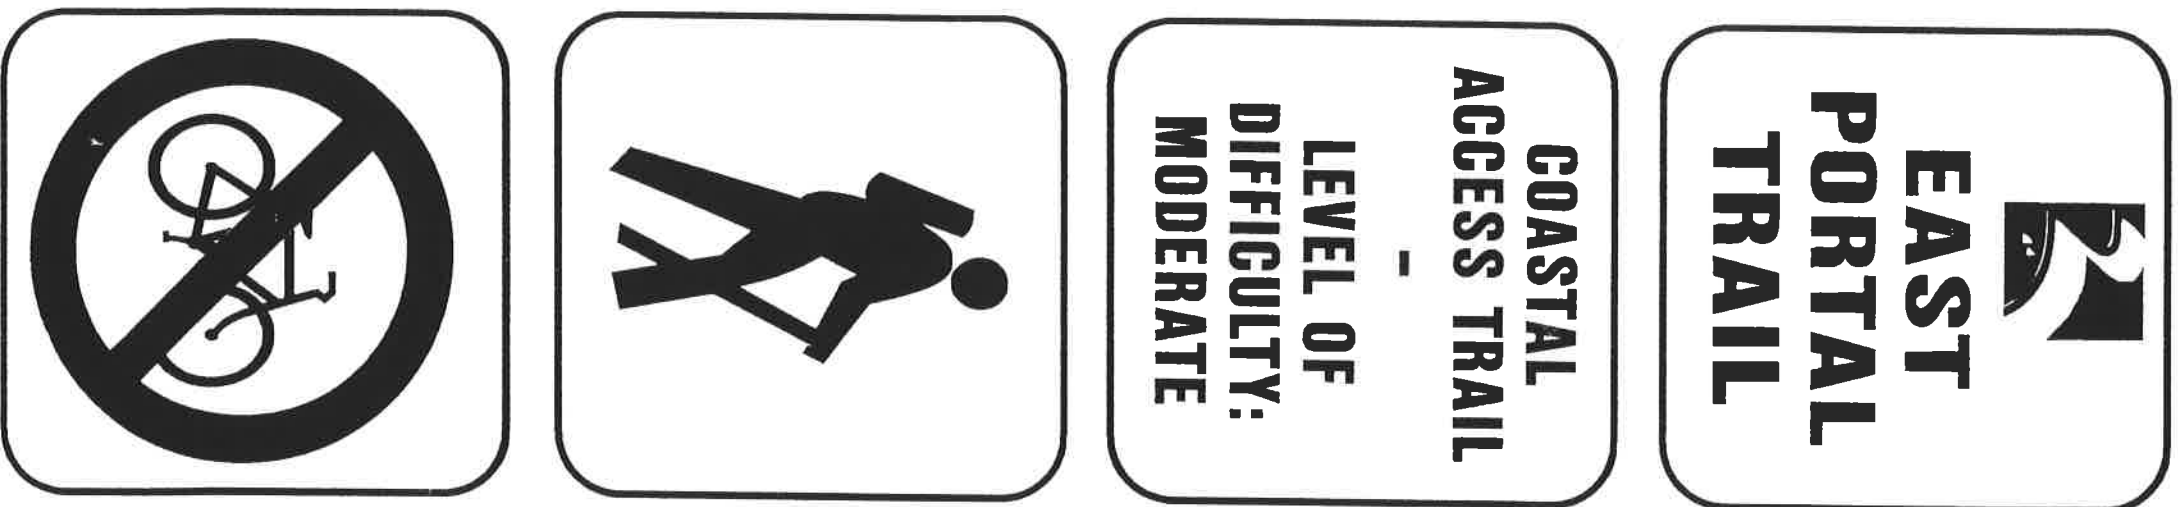


1.



**EAST
PORTAL
TRAIL**

**COASTAL
ACCESS TRAIL**

**LEVEL OF
DIFFICULTY:
MODERATE**

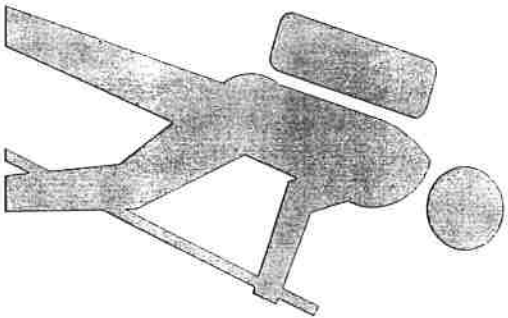


2.



**LA
ROTONDA
BIKEWAY**

**COASTAL
ACCESS TRAIL**

**LEVEL OF
DIFFICULTY:
MODERATE**

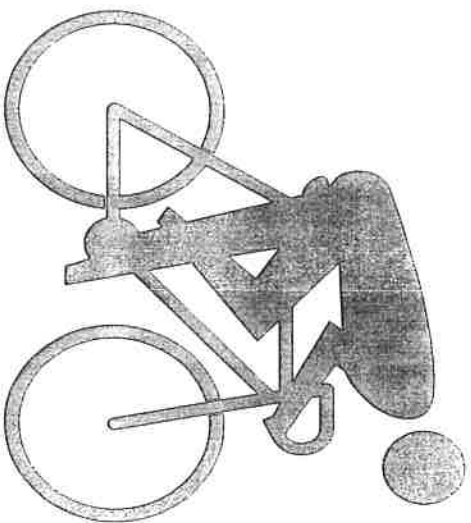


3.



**LA
ROTONDA
BIKEWAY**

**TO PALOS
VERDES DRIVE
SOUTH
LEVEL OF
DIFFICULTY:
MODERATE**

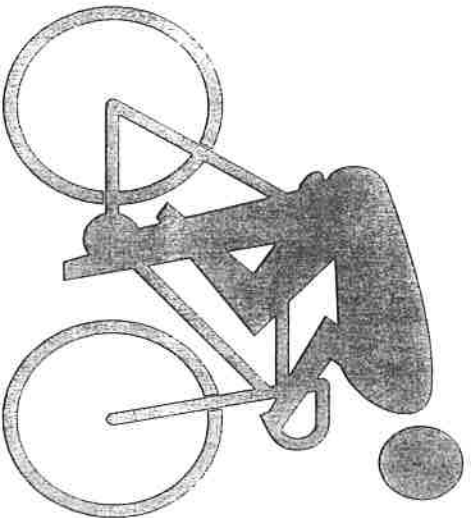


4.



**SAGEBRUSH
WALK
TRAIL**

**TO OCEAN
TRAILS PARK
LEVEL OF
DIFFICULTY:
CHALLENGING**

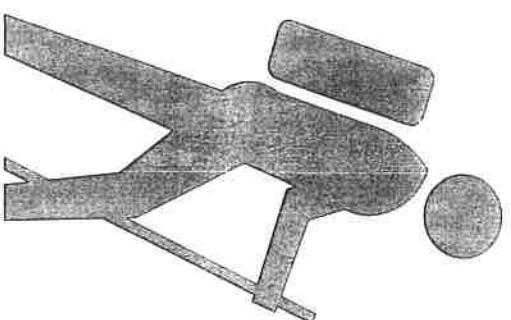


5



**SAGEBRUSH
WALK
TRAIL**

**TO SHORELINE
PARK**

**LEVEL OF
DIFFICULTY:
MODERATE**

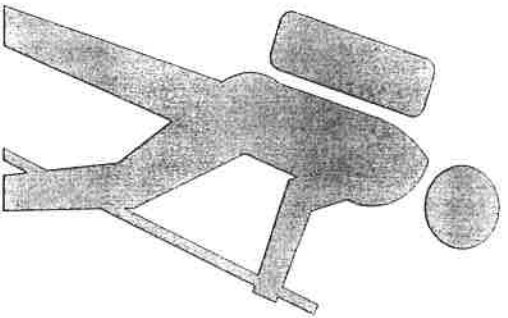


6



**GNAT-
CATCHER
TRAIL**

**TO SHORELINE
PARK**

**LEVEL OF
DIFFICULTY:
MODERATE**

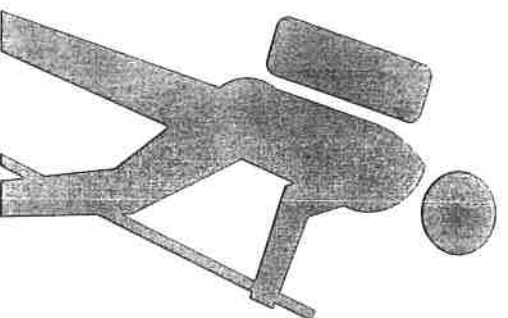


7.



GNAT- CATCHER TRAIL

TO OCEAN
TRAILS PARK

LEVEL OF
DIFFICULTY:
MODERATE

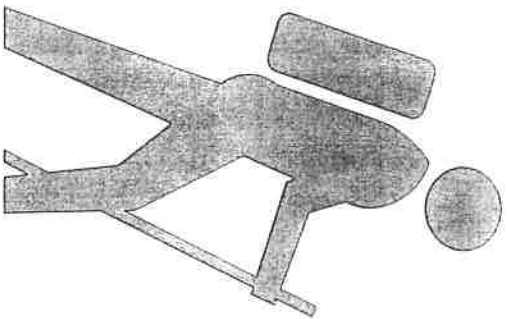


8.



SHORELINE PARK TRAIL

COASTAL
ACCESS TRAIL

LEVEL OF
DIFFICULTY:
MODERATE

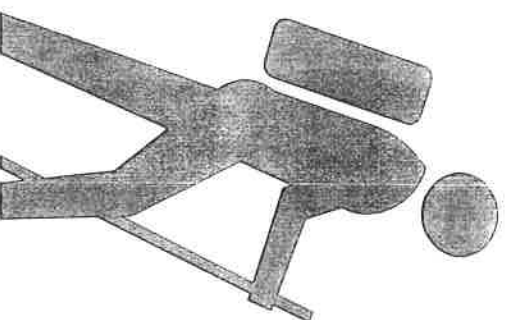


9.



**SHORELINE
PARK
TRAIL**

**TO OCEAN
TRAILS PARK**

**LEVEL OF
DIFFICULTY:
MODERATE**

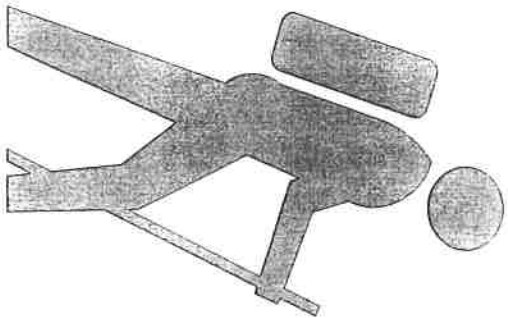


10.



**SAN PEDRO
BEACH
ACCESS
TRAIL**

**COASTAL
ACCESS TRAIL**

**LEVEL OF
DIFFICULTY:
MODERATE**

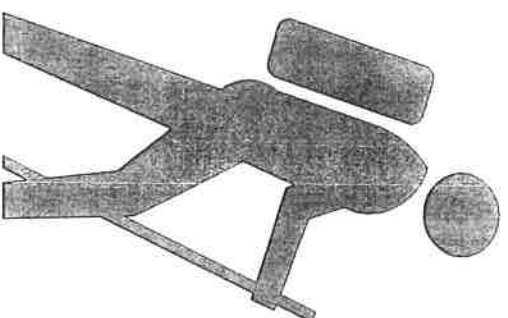


11



**EAST
PORTAL
TRAIL**

**TO PALOS
VERDES DRIVE
LEVEL OF
DIFFICULTY:
MODERATE**

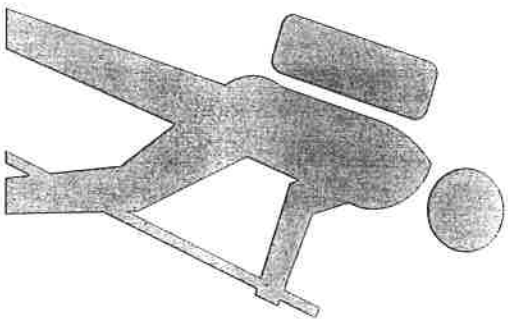


12



**CATALINA
VIEW
TRAIL**

**TO SHORELINE
PARK
TO OCEAN
TRAILS PARK**

⇌

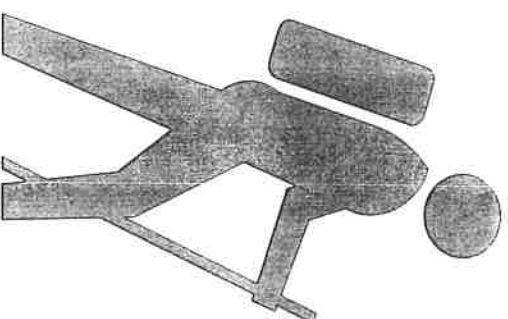

13.




**PRICKLY
PEAR
TRAIL**

**TO PALOS
VERDES DRIVE**

**LEVEL OF
DIFFICULTY:
MODERATE**

**ACTIVE GOLF
AREA -
PROCEED WITH
CAUTION**

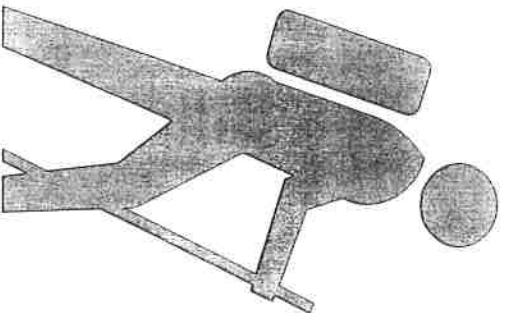

14.




**PRICKLY
PEAR
TRAIL**

**COASTAL
ACCESS TRAIL**

**LEVEL OF
DIFFICULTY:
MODERATE**

**ACTIVE GOLF
AREA -
PROCEED WITH
CAUTION**

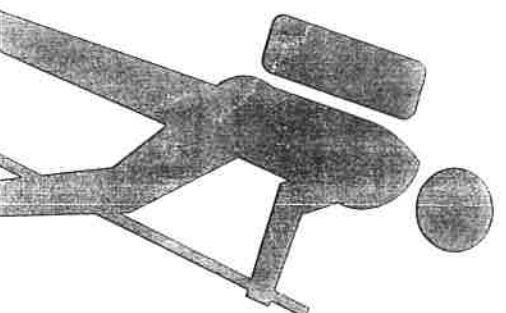

15.



**LAKEVIEW
TRAIL/
BIKEWAY**

**COASTAL
ACCESS TRAIL**

**LEVEL OF
DIFFICULTY:
EASY**

**ACTIVE GOLF
AREA -
PROCEED WITH
CAUTION**



16.




**LAKEVIEW
TRAIL/
BIKEWAY**

**TO LA ROTONDA
PARKING**

**LEVEL OF
DIFFICULTY:
EASY**

**ACTIVE GOLF
AREA -
PROCEED WITH
CAUTION**

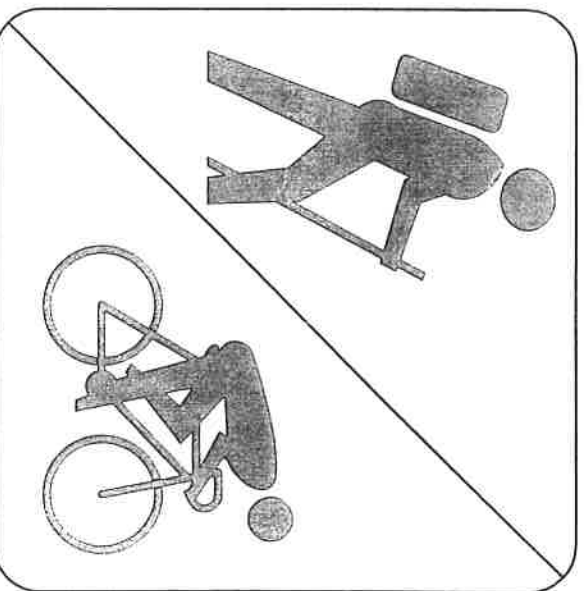




17



**CATALINA
VIEW
TRAIL**



**TO SHORELINE
PARK
TO OCEAN
TRAILS PARK**

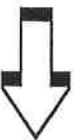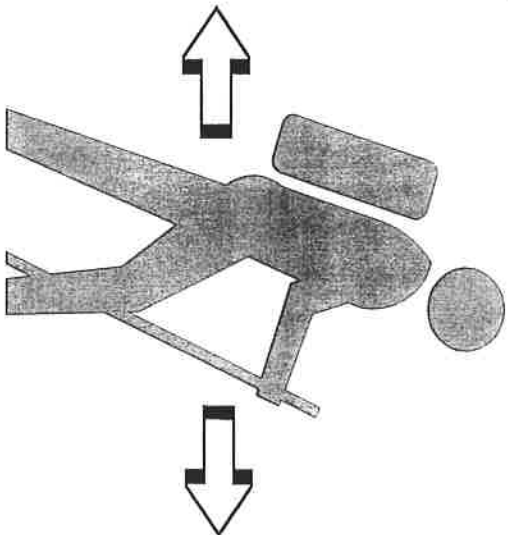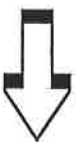


18



**SWITCH-
BACK
TRAIL**

**COASTAL
ACCESS TRAIL**

**LEVEL OF
DIFFICULTY:
CHALLENGING**

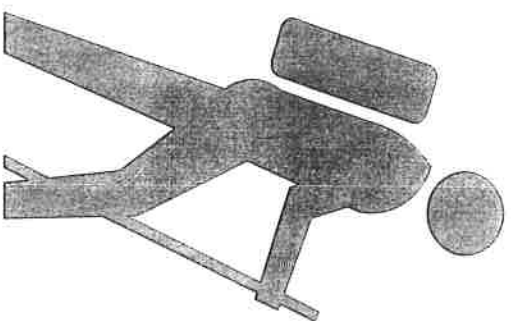


19.



**SWITCH-
BACK
TRAIL**

**TO CATALINA
VIEW TRAIL &
PARKS
LEVEL OF
DIFFICULTY:
CHALLENGING**

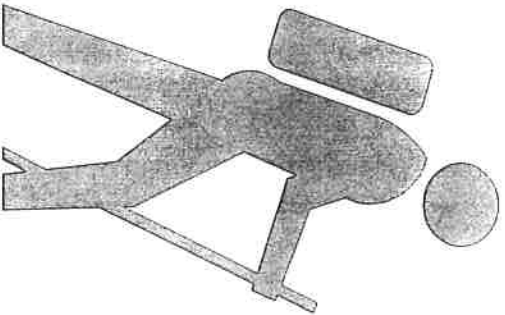


20



**CATALINA
VIEW
TRAIL**

**TO SHORELINE
PARK
⇄
TO OCEAN
TRAILS PARK
⇄**

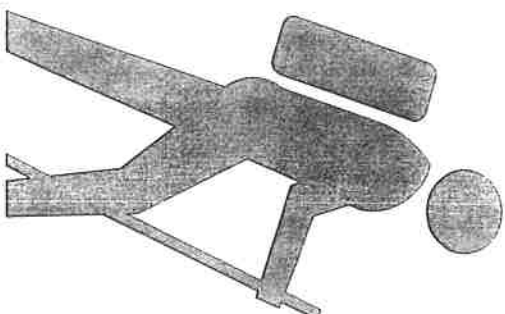


21.



DUDLYA TRAIL

COASTAL
ACCESS TRAIL
LEVEL OF
DIFFICULTY:
CHALLENGING

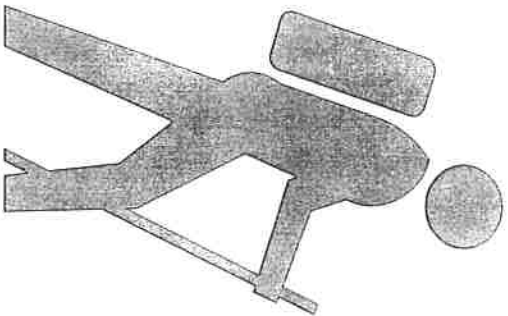


22.



DUDLYA TRAIL

TO CATALINA
VIEW TRAIL &
PARKS
LEVEL OF
DIFFICULTY:
CHALLENGING

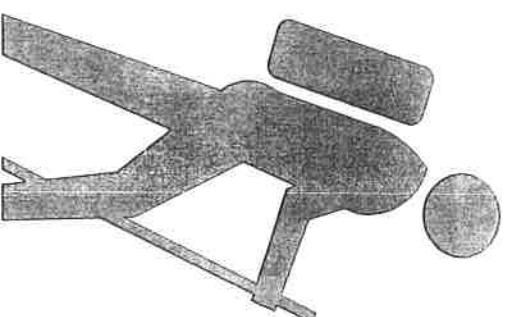

23.

NOT TO BE IMPLEMENTED UNTIL
AFTER LANDSLIDE IS REPAIRED




**VISTA
CATALINA
TRAIL**

**TO TRAILS &
PARKS**



**LEVEL OF
DIFFICULTY:
EASY**

**ACTIVE GOLF
AREA -
PROCEED WITH
CAUTION**

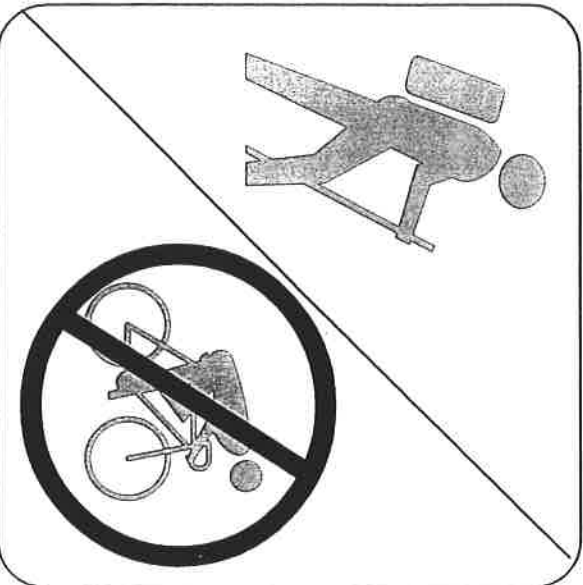

24.

NOT TO BE IMPLEMENTED UNTIL
AFTER LANDSLIDE IS REPAIRED



**FLYING
GOLFBALL
TRAIL**

**TO OCEAN
TRAILS PARK**

**LEVEL OF
DIFFICULTY:
EASY**

**ACTIVE GOLF
AREA -
PROCEED WITH
CAUTION**





25.



OCEAN
VISTA
TRAIL &
BIKEWAY



TO MAIN
ENTRANCE

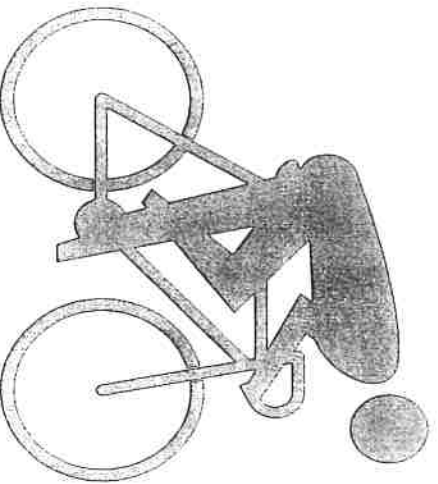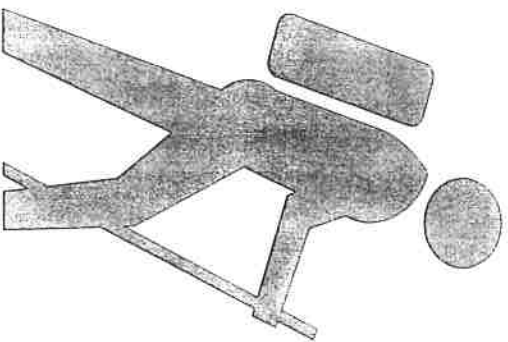

26.



OCEAN
VISTA
TRAIL &
BIKEWAY

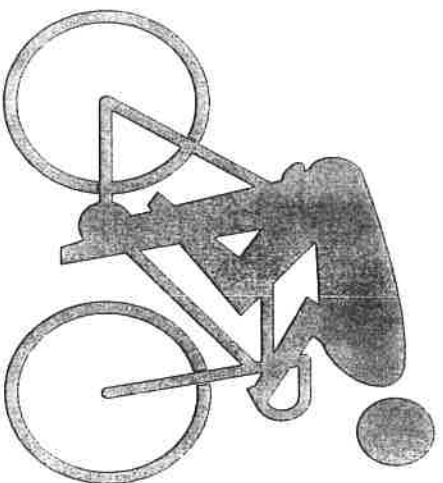
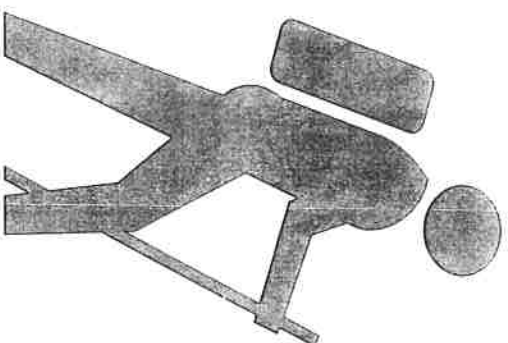


27.



**EL PORTAL
TRAIL &
BIKEWAY**

**TO OCEAN
TRAILS PARK
TO COASTAL
ACCESS TRAILS**

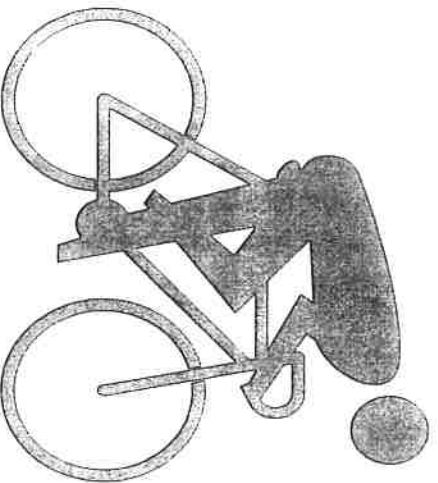
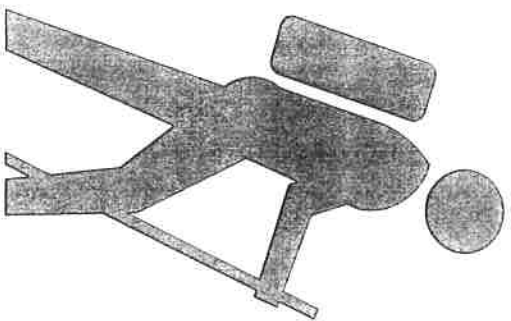


28.



**EL PORTAL
TRAIL &
BIKEWAY**

**TO PALOS
VERDES DRIVE
SOUTH
TO VISTA
CATALINA PARK**

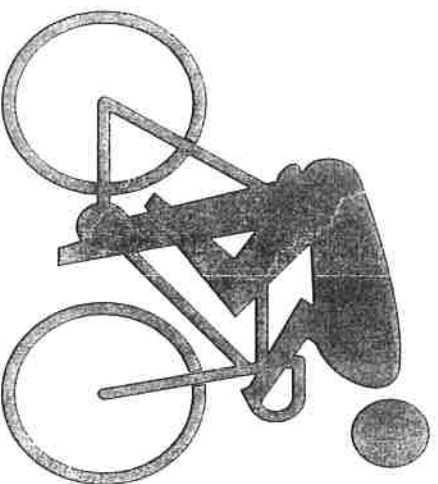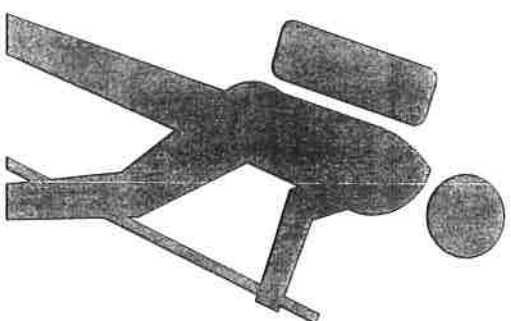


29



SUNSET TRAIL

COASTAL
ACCESS TRAIL

LEVEL OF
DIFFICULTY:
CHALLENGING

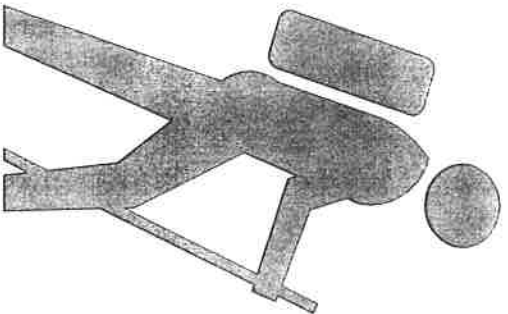


30



SUNSET TRAIL

TO OCEAN
TRAILS PARK

LEVEL OF
DIFFICULTY:
CHALLENGING

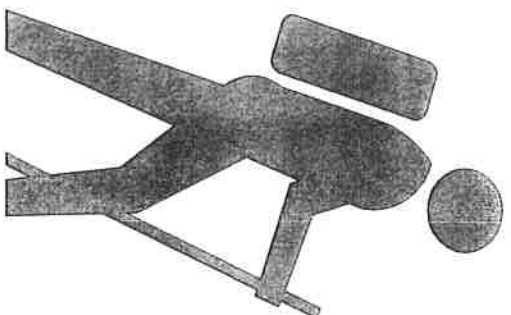


31



**WEST
PORTAL
TRAIL**

**TO PALOS
VERDES DRIVE**

**LEVEL OF
DIFFICULTY:
EASY**

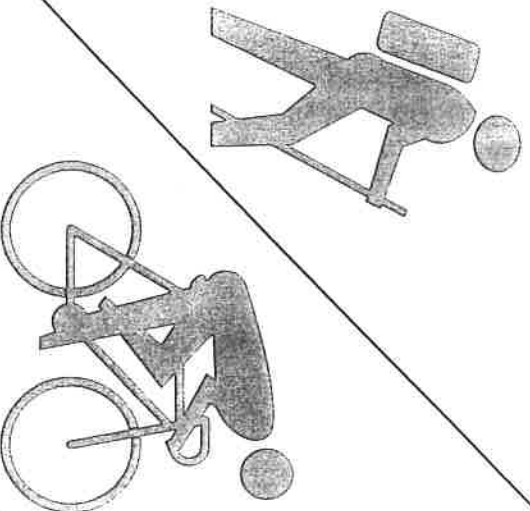


32



**WEST
PORTAL
TRAIL**

**TO OCEAN
TRAILS PARK**

**LEVEL OF
DIFFICULTY:
EASY**


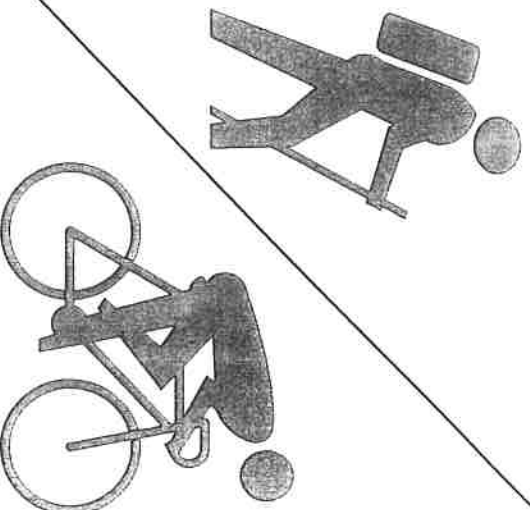


33



**WEST
BLUFF
TRAIL**

**TO PORTUGUESE
BEND
OVERLOOK
LEVEL OF
DIFFICULTY:
EASY**

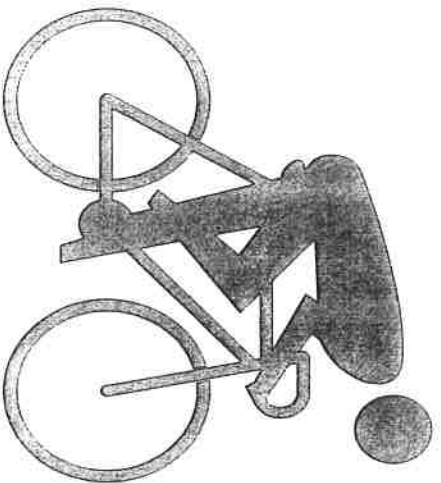
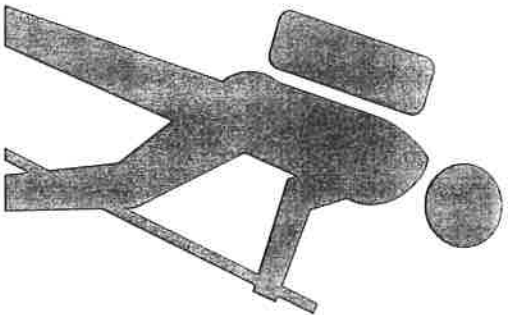


34



**WEST
BLUFF
TRAIL**

**TO OCEAN
TRAILS PARK
LEVEL OF
DIFFICULTY:
EASY**

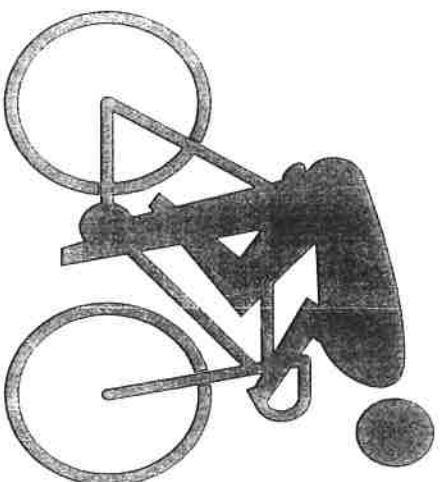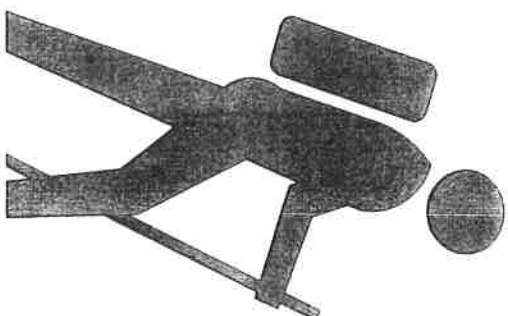


Ocean Trails/Founders Park/RPV Beach Signage Plan

“A”: All pets must be on leash/pick up after pets
“B”: No animals allowed on beach or in water



Sign ok!

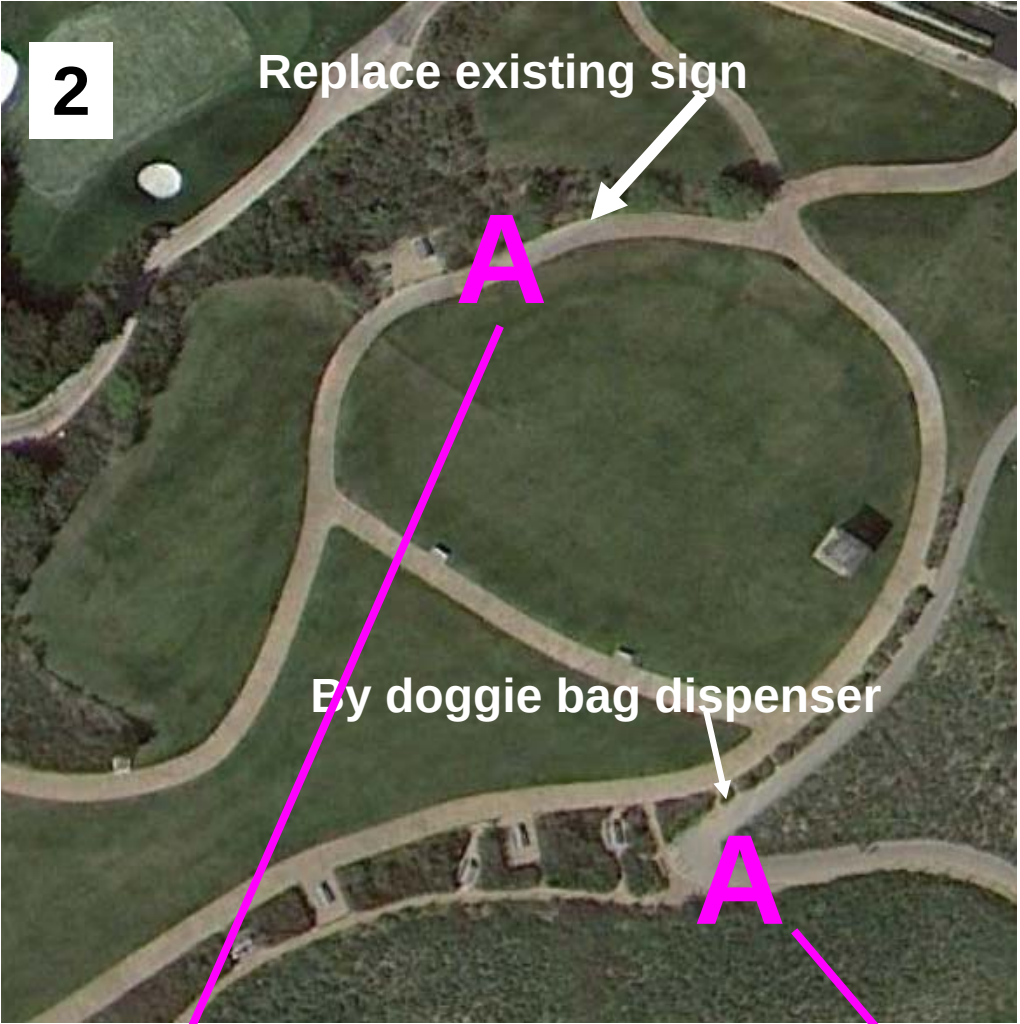

Sign ok!




Signs ok!



Sign ok!



A short distance up the trail from this location, it looks like someone ripped out a “No Animals on Beach” sign and propped it back up in the bushes. It is not secured into the ground.

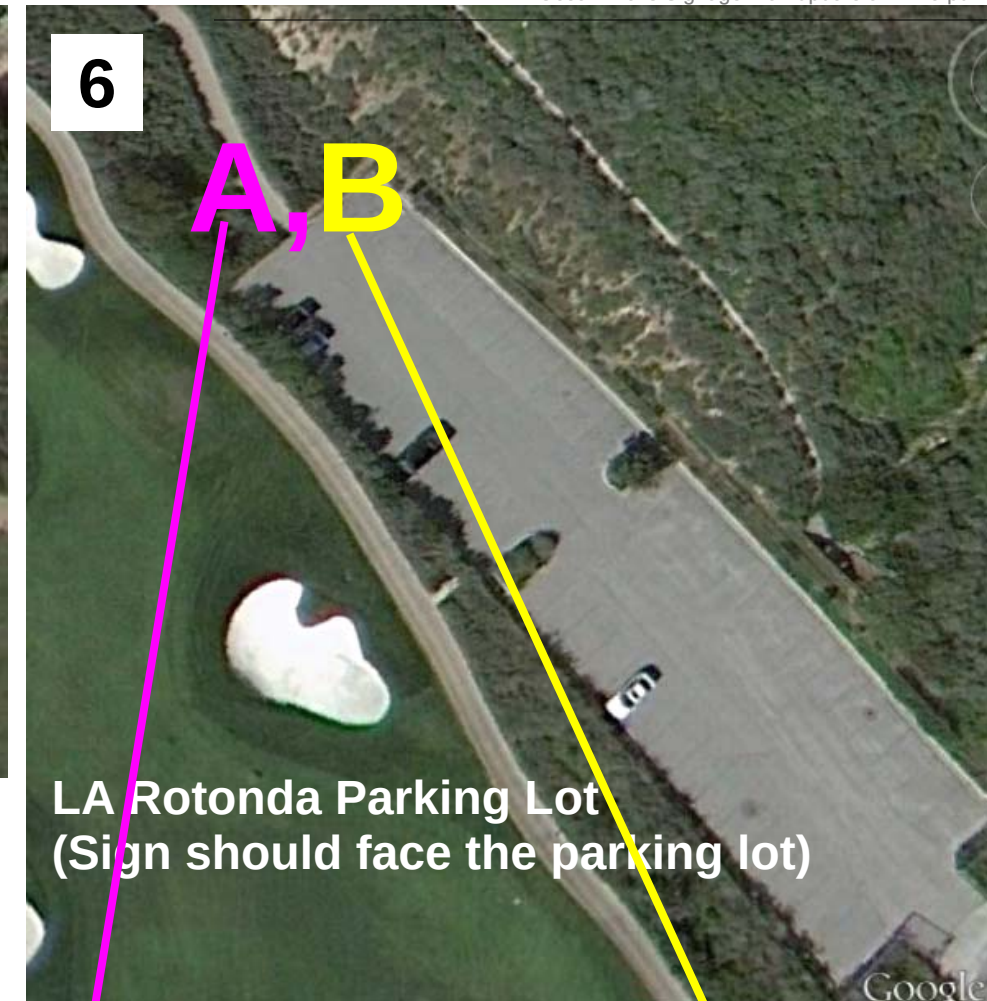





Also—trail marker
torn out and on
ground



Sign bent—attempted removal?
But in place.

I wasn't able to easily access this area be-
cause of the construction. But I assume
this sign is missing, since most of the oth-
er "No Animals on Beach" signs in more
secluded areas are gone.



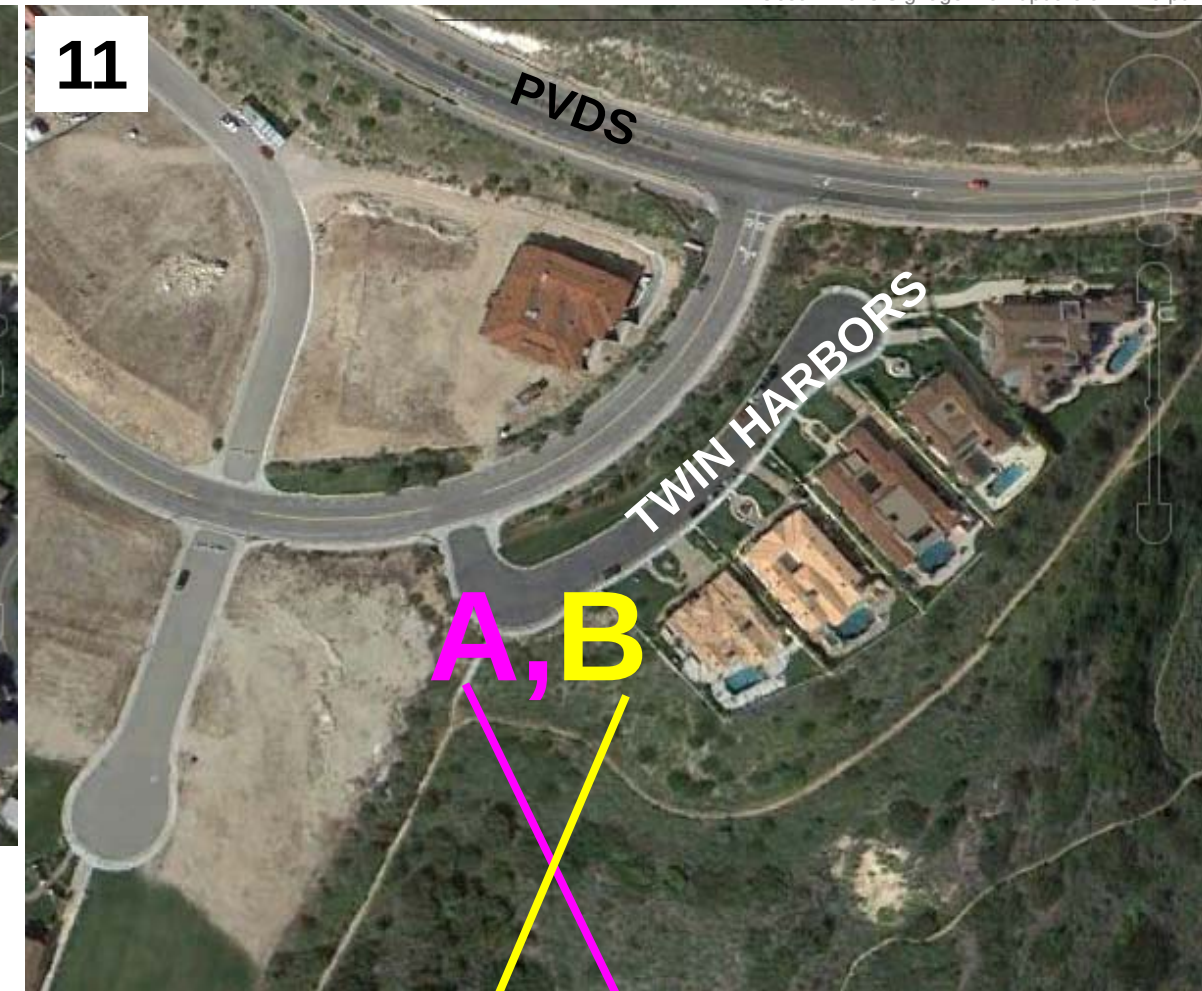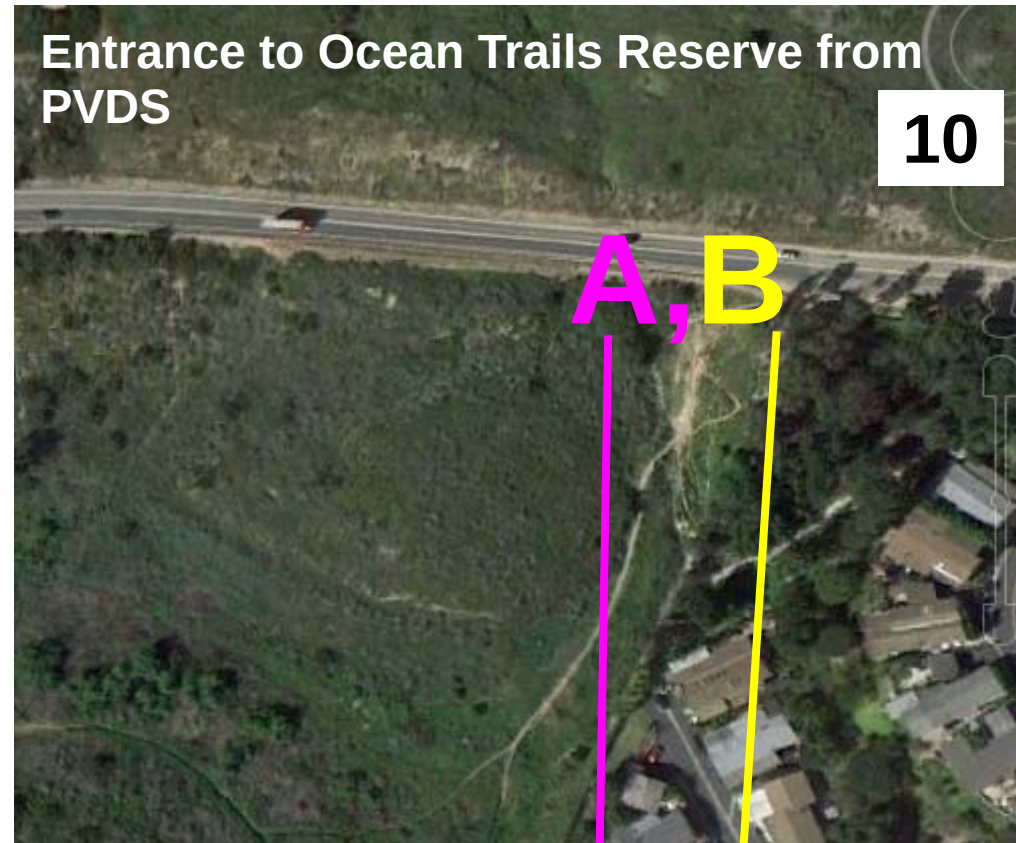

Signs ok!

